



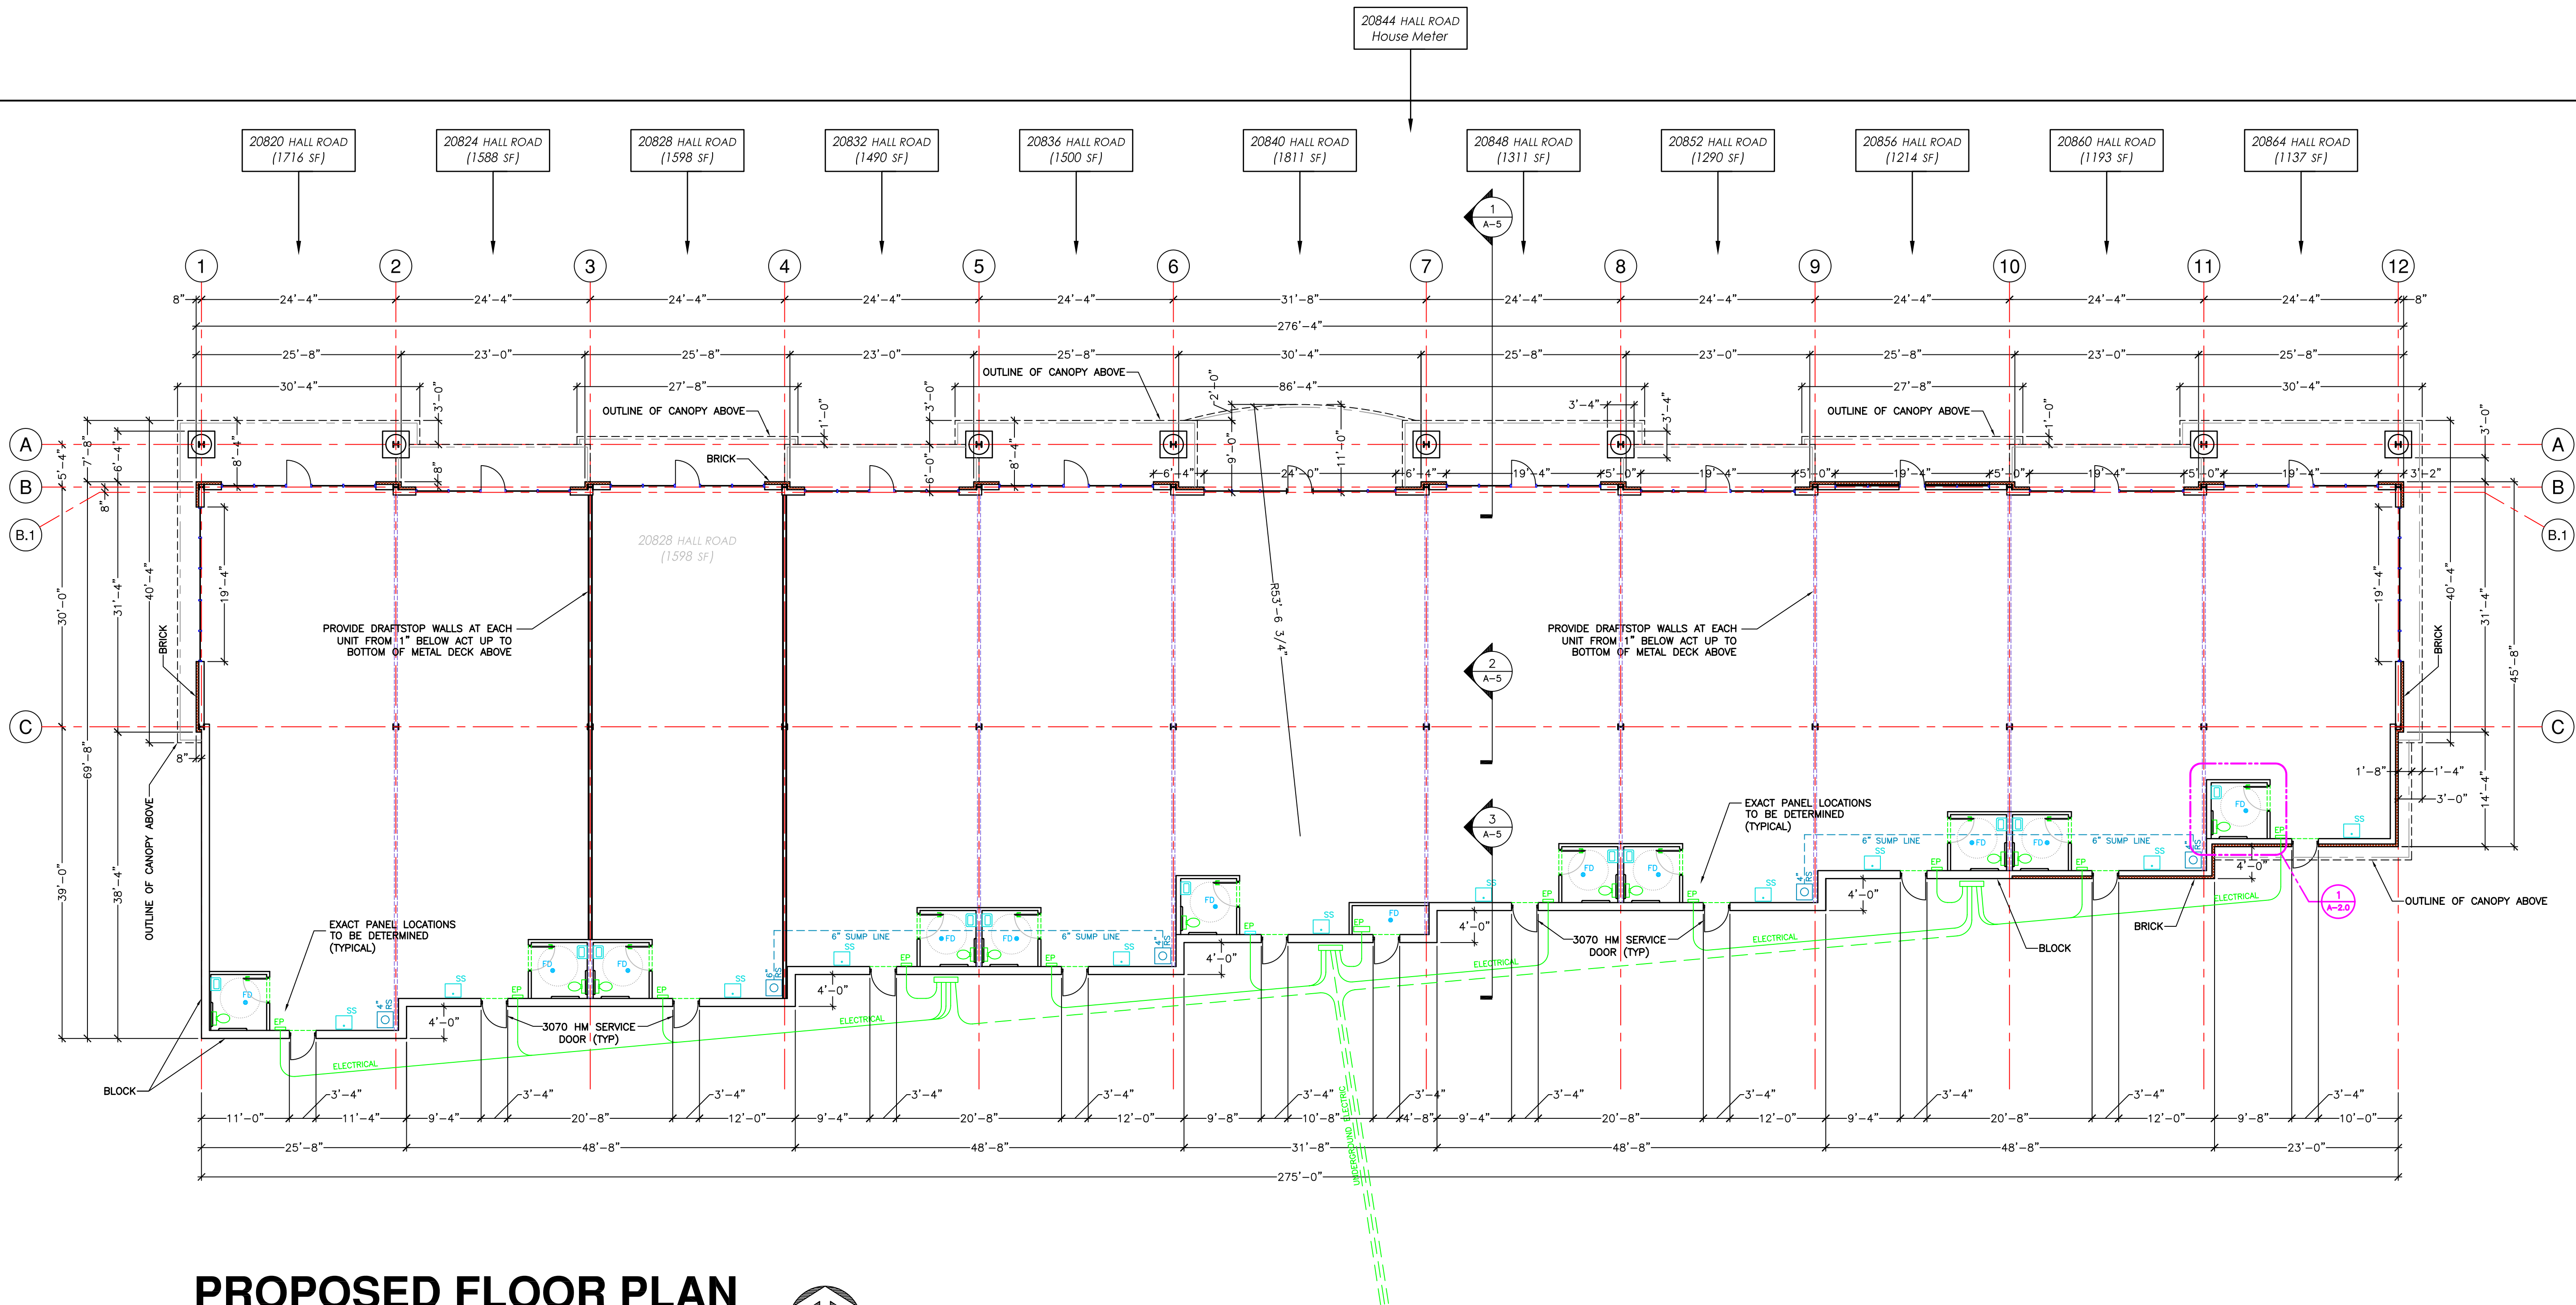

PROPOSED FLOOR PLAN

SCALE: 3/32" = 1'-0"

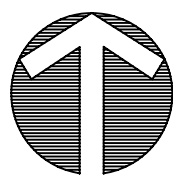

PROPOSED USE GROUP: B-3, GENERAL BUSINESS DISTRICT
TYPE OF CONSTRUCTION: CONSTRUCTION TYPE 2B


BUILDING AREA

15,850 SF – GROSS AREA

NOTE! BUILDING TO BE PROTECTED BY FIRE SPRINKLER SYSTEM.

NOTE:

- ALL MASONRY WORK SHALL BE CLEANED OF ANY EXCESS MORTAR, AND ALL DEFECTS WILL BE CORRECTED BY MASONRY CONTRACTOR PRIOR TO LEAVING THE JOB.
- PAINTING CONTRACTOR WILL INSPECT ALL INTERIOR AND EXTERIOR WALLS PRIOR TO PAINTING, AND ACCEPTS RESPONSIBILITY PRIOR TO APPLYING THE FINISH COAT(S).
- PAINTING CONTRACTOR TO INSURE THAT ALL CAULKING IS COMPLETED AND ACCEPTABLE PRIOR TO PAINTING THE BUILDING.
- PAINTING CONTRACTOR TO SUPPLY ONE (1) SET OF PLANS MARKED WITH PAINT COLORS, COLOR CODES AND MANUFACTURERS TO ODESSA BUILDERS UPON COMPLETION OF PROJECT.
- ALL CONTRACTORS ARE RESPONSIBLE FOR CLEANING UP AFTER THEMSELVES, INCLUDING REMOVAL OF ALL WASTE FROM THE BUILDING AND PLACEMENT IN AN APPROVED RECEPTACLE ON A DAILY BASIS. THIS WILL BE ENFORCED.
- ALL CONTRACTORS SHALL HAVE ALL CHANGES AND EXTRA'S TO CONTRACT AGREED TO IN WRITING, INCLUDING PRICING, BY ODESSA BUILDERS PRIOR TO EXECUTION OF SUCH CHANGES AND/OR EXTRA'S. (NOTE! ALL CHANGES AND EXTRA'S TO CONTRACT ARE SUBJECT TO AN ADDITIONAL ADMINISTRATION FEE AS SET FORTH IN THE CONTRACT.)

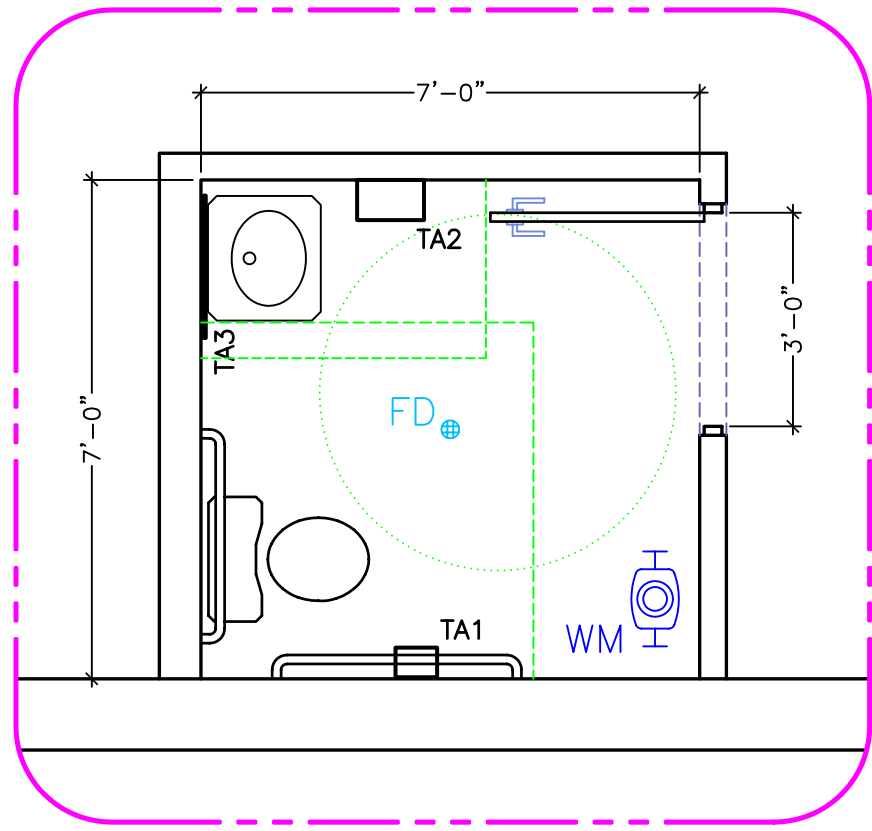

1 TYPICAL LAVATORY
A-2.0 SCALE: 3/8" = 1'-0"

TOILET ACCESSORIES

- TA1 = Surface Mount TP Holder
BOBRICK MODEL #B-2886
- TA2 = Surface Mount
Roll Paper Towel Dispenser
BOBRICK MODEL #B-72860
- TA3 = 24"x36" Wall Mounted Mirror
(Bottom of Mirror @ 40" Max)

PLEASE NOTE:

THIS DRAWING IS DIAGRAMMATIC AND SHOULD BE USED TO DETERMINE THE DESIGN INTENT. THE CONTRACTOR SHALL FIELD VERIFY ALL WORK AND SHALL NOTIFY THE DESIGNER IMMEDIATELY OF ANY DISCREPANCIES IN THE DOCUMENTS BEFORE PROCEEDING. FAILURE TO DO SO WILL RESULT IN THE CONTRACTOR TAKING ALL RESPONSIBILITY AND LIABILITY IN SAID DISCREPANCIES.

A R Decker & Associates
Consulting Engineers
Civil – Structural
906 East Long Lake Road
Troy, Michigan 48068
Telephone (248) 528-3779
Facsimile (248) 528-3548

CLIENT
RICHARD E. BURGETT
ODESSA BUILDERS, INC.
45000 River Ridge Dr., Suite 200
Clinton Township, MI 48038
Phone: (586) 416-4500
Fax: (586) 226-5666

PROJECT TITLE
ENTERPRISE SQUARE
(Enterprise Square @ Hall)
20848 Hall Road
Hall Road (M-59) at Enterprise Drive
Clinton Township, MI 48038

SHEET TITLE
PROPOSED BUILDING
FLOOR PLAN

DATE	DRAWN BY	ISSUED FOR
10/23/02	HAR	PRELIMINARY
10/24/02	HAR	REVISION #1
11/20/02	HAR	REVISION FOR REZONING
02/20/03	HAR	ASSISTING BUILDING PERMIT
03/20/03	HAR	SECOND ADDRESS
08/10/03	HAR	SHOW UNIT ADDRESSES & AREAS

SEAL

SHEET NO.
A-2.0

PROJECT NO.
02-0436