



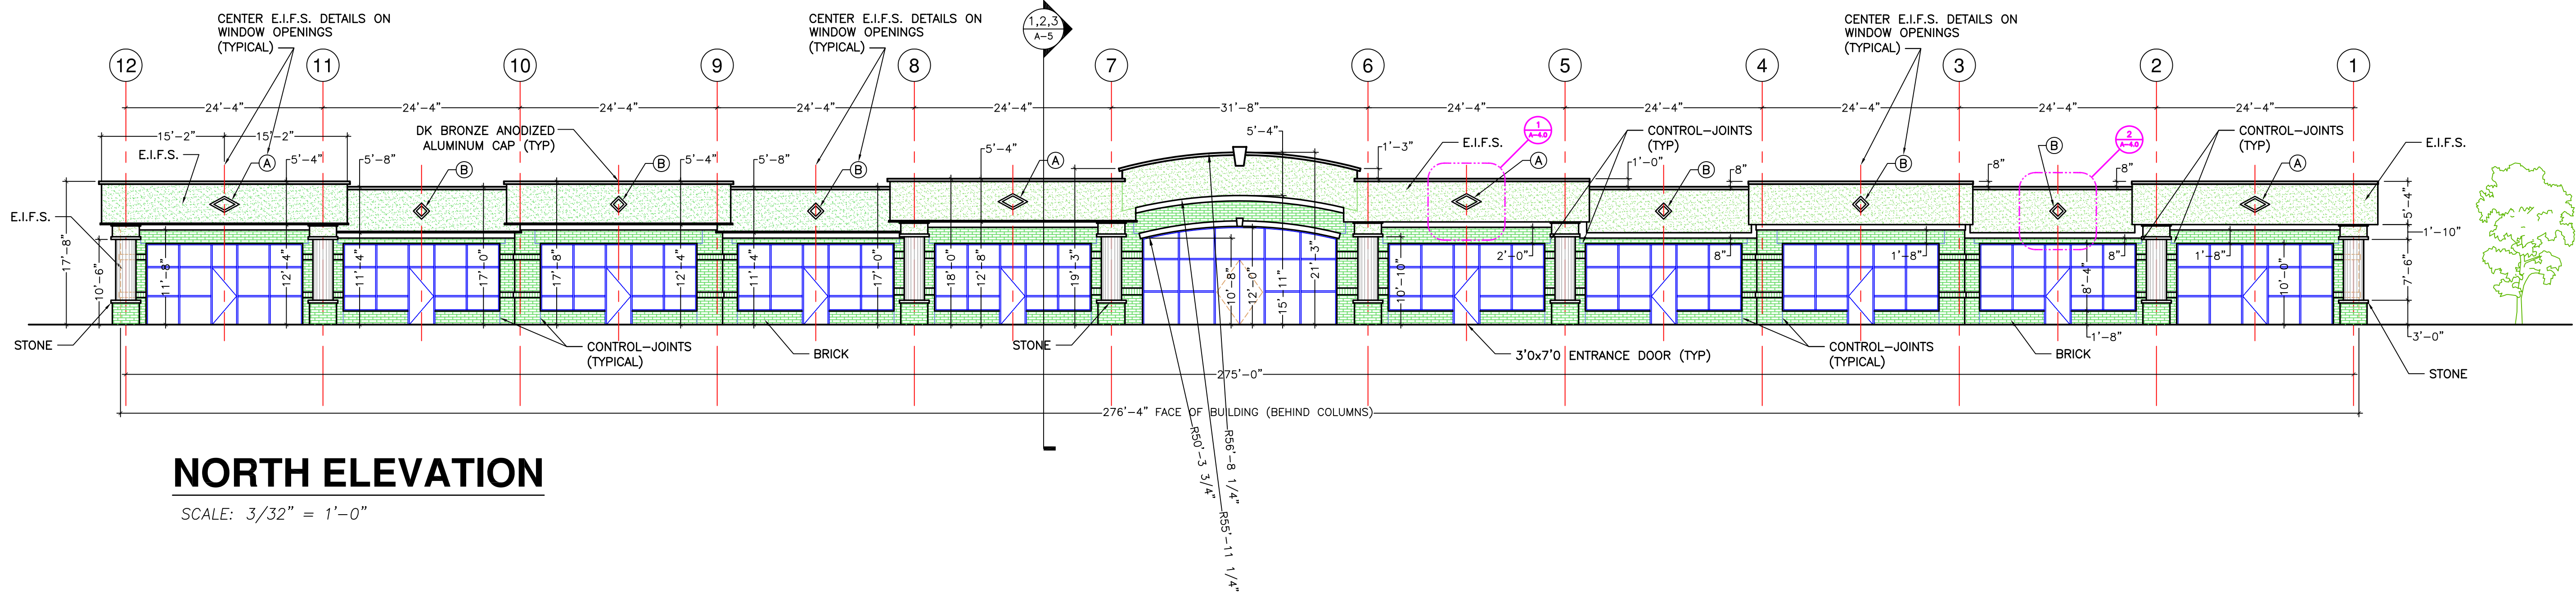


NORTH ELEVATION

SCALE: 3/32" = 1'-0"

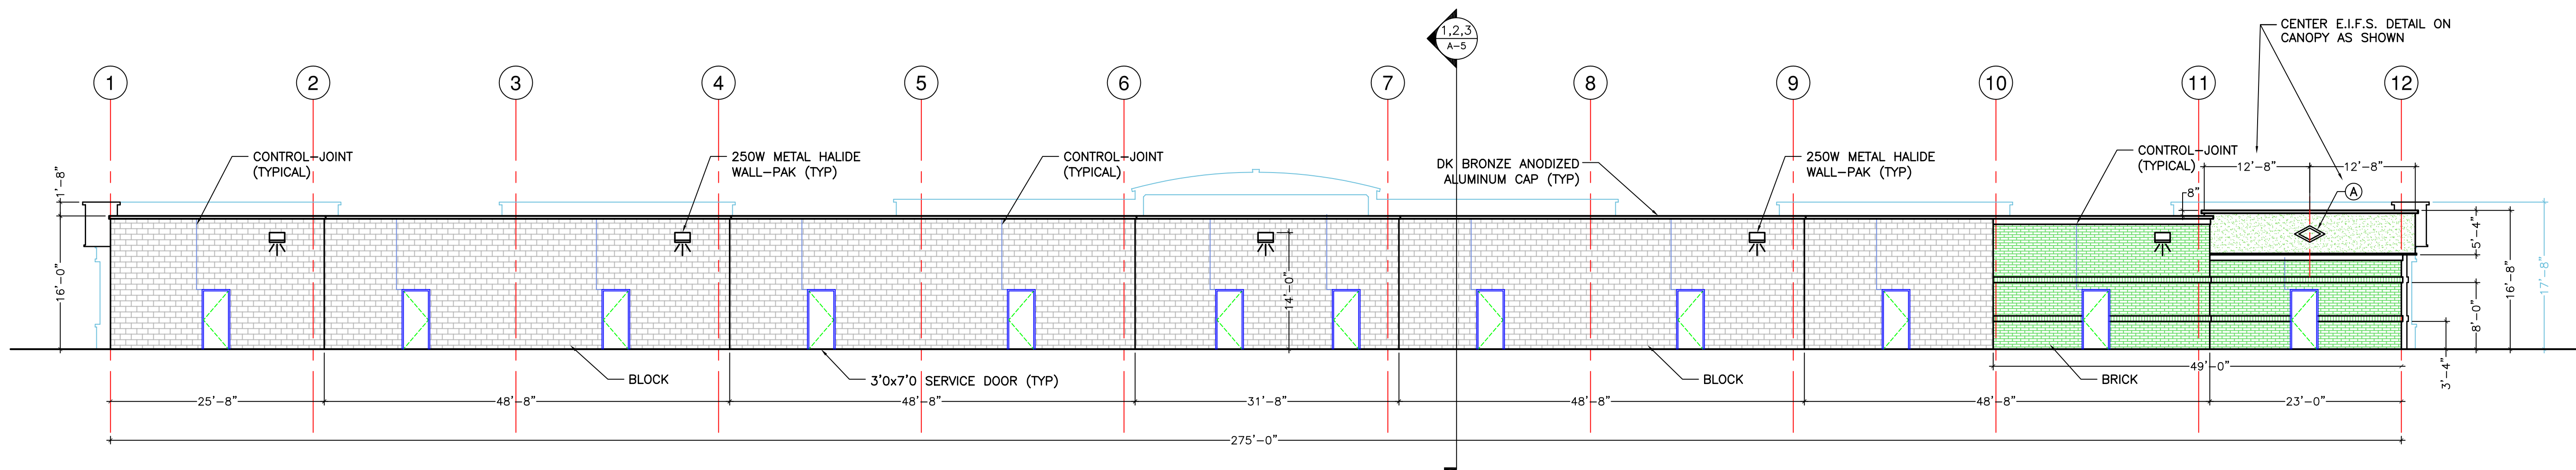


SOUTH ELEVATION

SCALE: 3/32" = 1'-0"

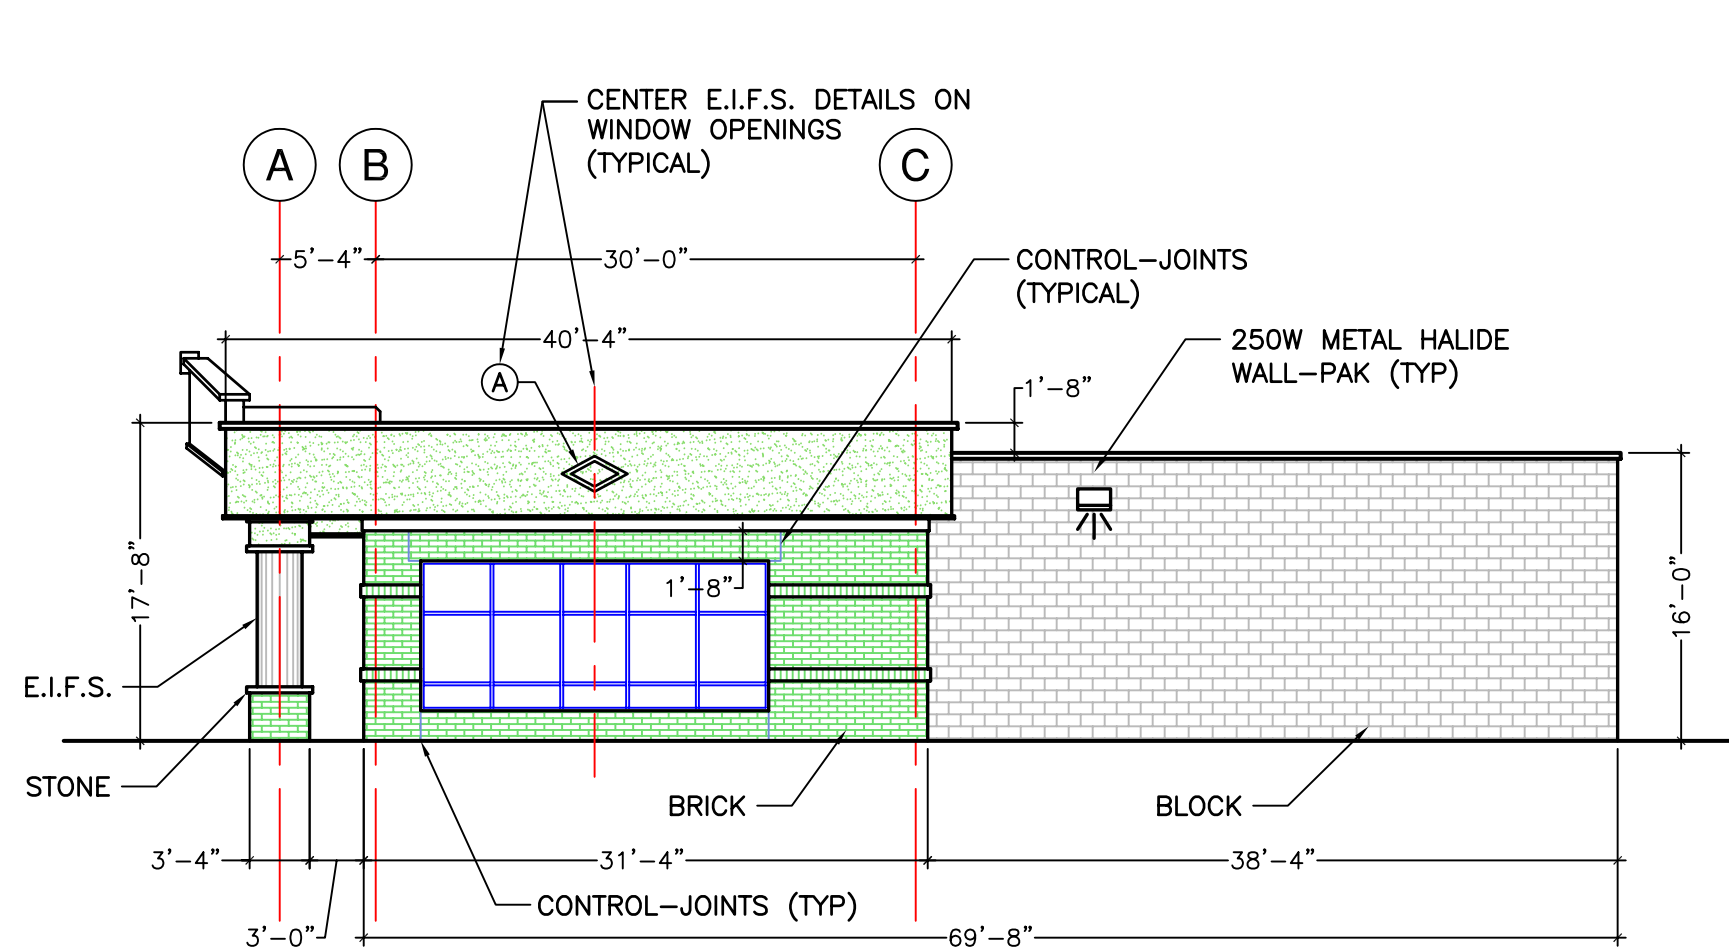


WEST ELEVATION

SCALE: 3/32" = 1'-0"

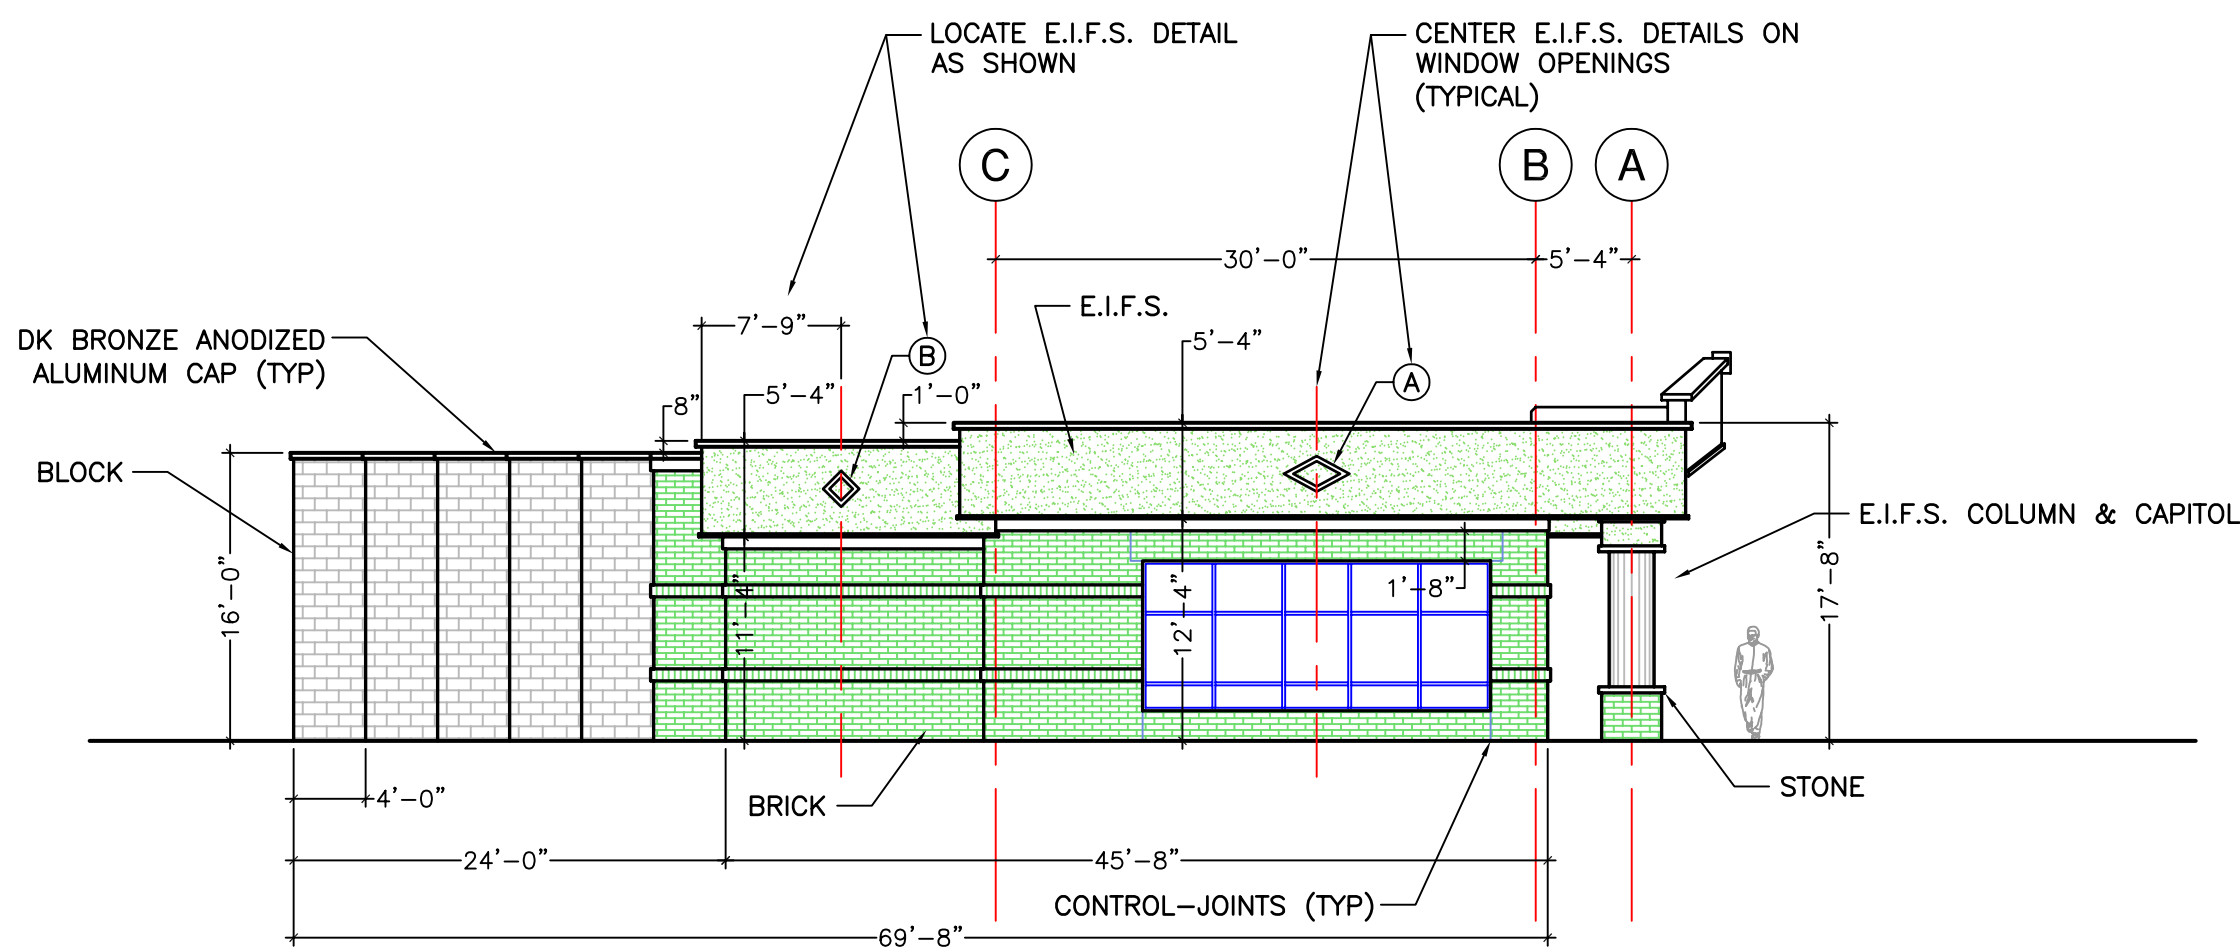


EAST ELEVATION

SCALE: 3/32" = 1'-0"

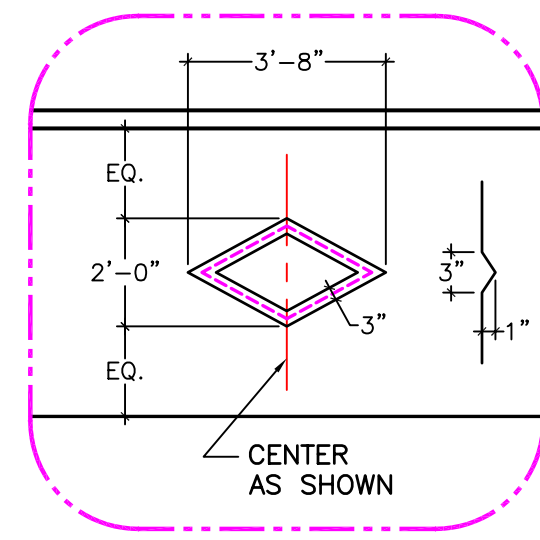

1 E.I.F.S. DETAIL "A"

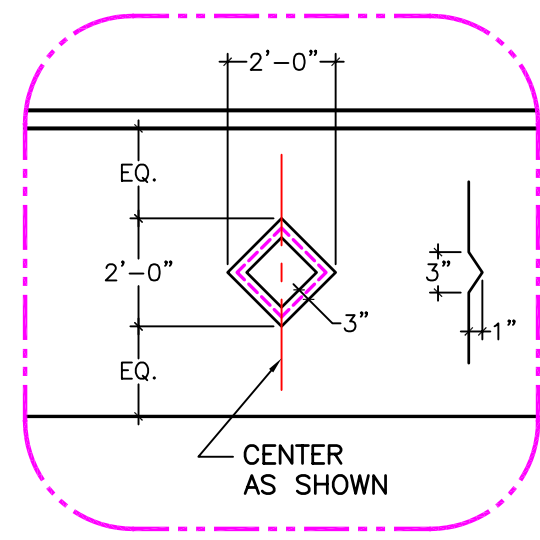

2 E.I.F.S. DETAIL "B"

PLEASE NOTE:

THIS DRAWING IS DIAGRAMMATIC AND SHOULD BE USED TO DETERMINE THE DESIGN INTENT. THE CONTRACTOR SHALL FIELD VERIFY ALL WORK AND SHALL NOTIFY THE DESIGNER IMMEDIATELY OF ANY DISCREPANCIES IN THE DOCUMENTS BEFORE PROCEEDING. FAILURE TO DO SO WILL RESULT IN THE CONTRACTOR TAKING ALL RESPONSIBILITY AND LIABILITY IN SAID DISCREPANCIES.

A R Decker & Associates
Consulting Engineers
Civil - Structural
906 East Long Lake Road
Troy, Michigan 48068
Telephone (248) 528-3779
Facsimile (248) 528-3548

RICHARD E. BURGETT
ODESSA BUILDERS, INC.
45000 River Ridge Dr., Suite 200
Clinton Township, MI 48038
Phone: (586) 416-4500
Fax: (586) 226-5666

ENTERPRISE SQUARE
(Enterprise Square @ Hall)
Hall Road (M-59) at Enterprise Drive
Clinton Township, MI 48038

PROPOSED ELEVATIONS

DATE	DRAWN BY	ISSUED FOR
7/10/02	HAR	PRELIMINARY
11/20/02	HAR	REVISED PER REZONING
1/16/03	HAR	ADD FINISHES TO S.E. CORNER
1/28/03	HAR	REVISE SLOTTED & FACADE LIGHTS
2/10/03	HAR	CHANGE PROJECT NAME
03/04/03	HAR	ISSUED FOR BUILDING PERMIT
06/19/03	HAR	REVISED BACK WALL HEIGHT, ETC.
06/20/03	HAR	ADD SECTION MARKS
07/23/03	HAR	REVISED FACADE HEIGHTS, FOUR PLACES
08/12/03	HAR	ADD E.I.F.S. DESIGN DETAILS

SEAL

SHEET NO.
A-4.0

PROJECT NO.
02-0436