

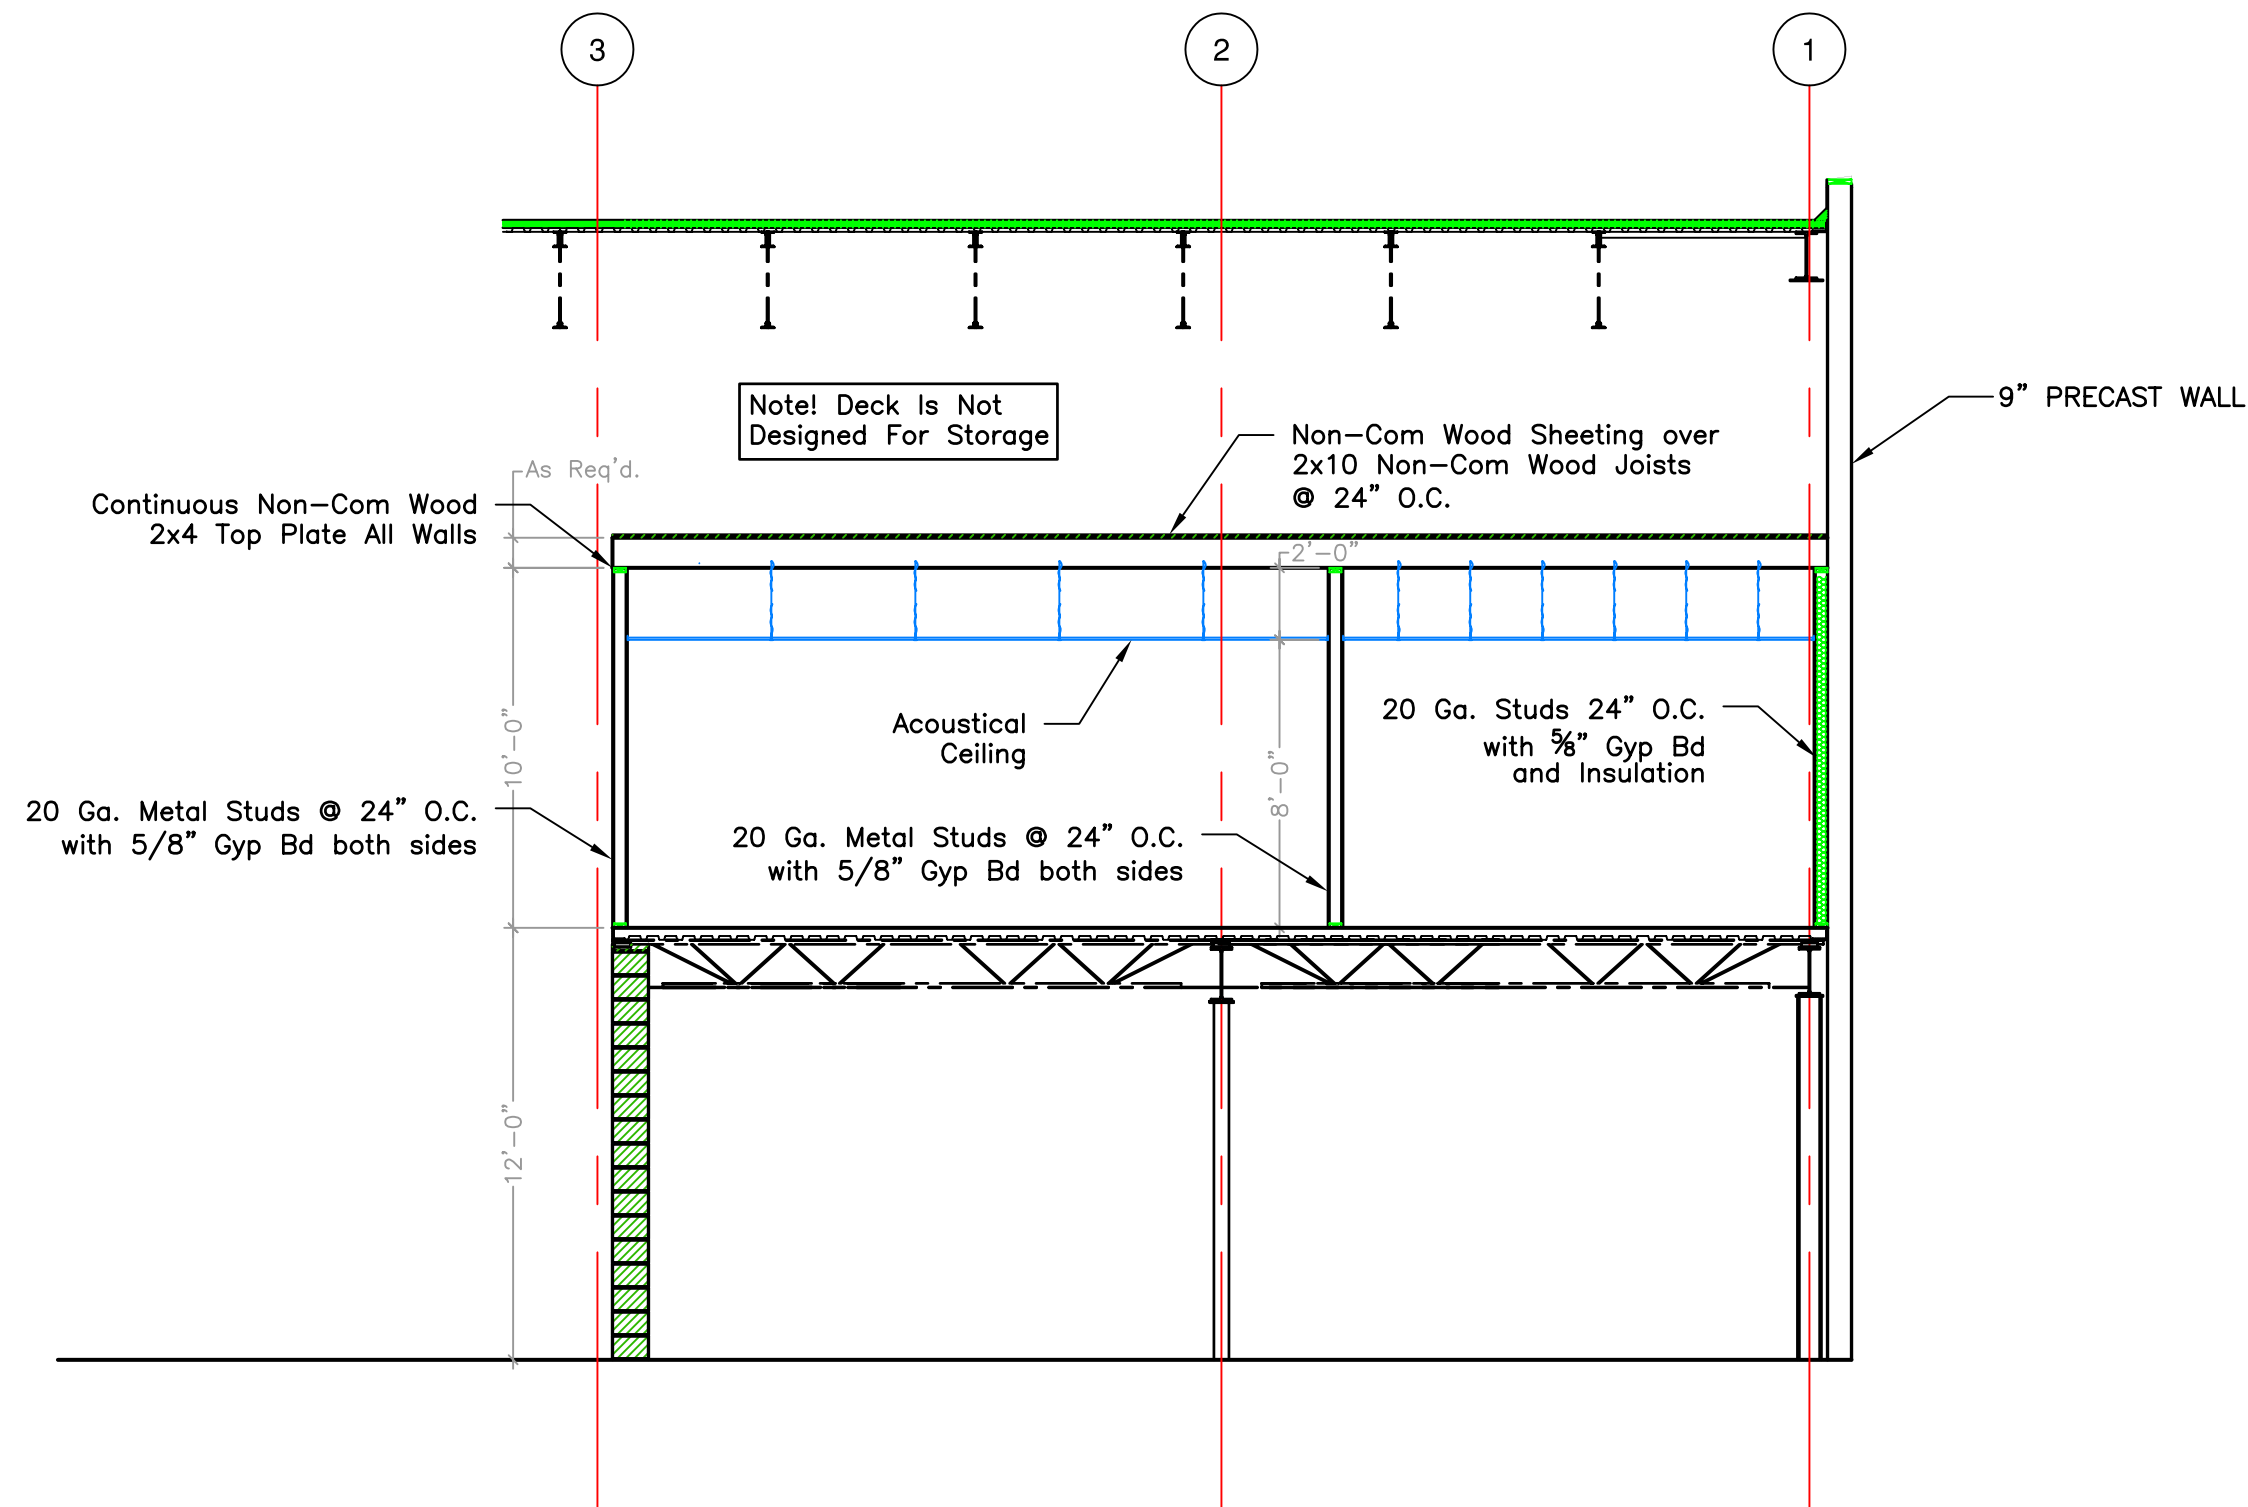


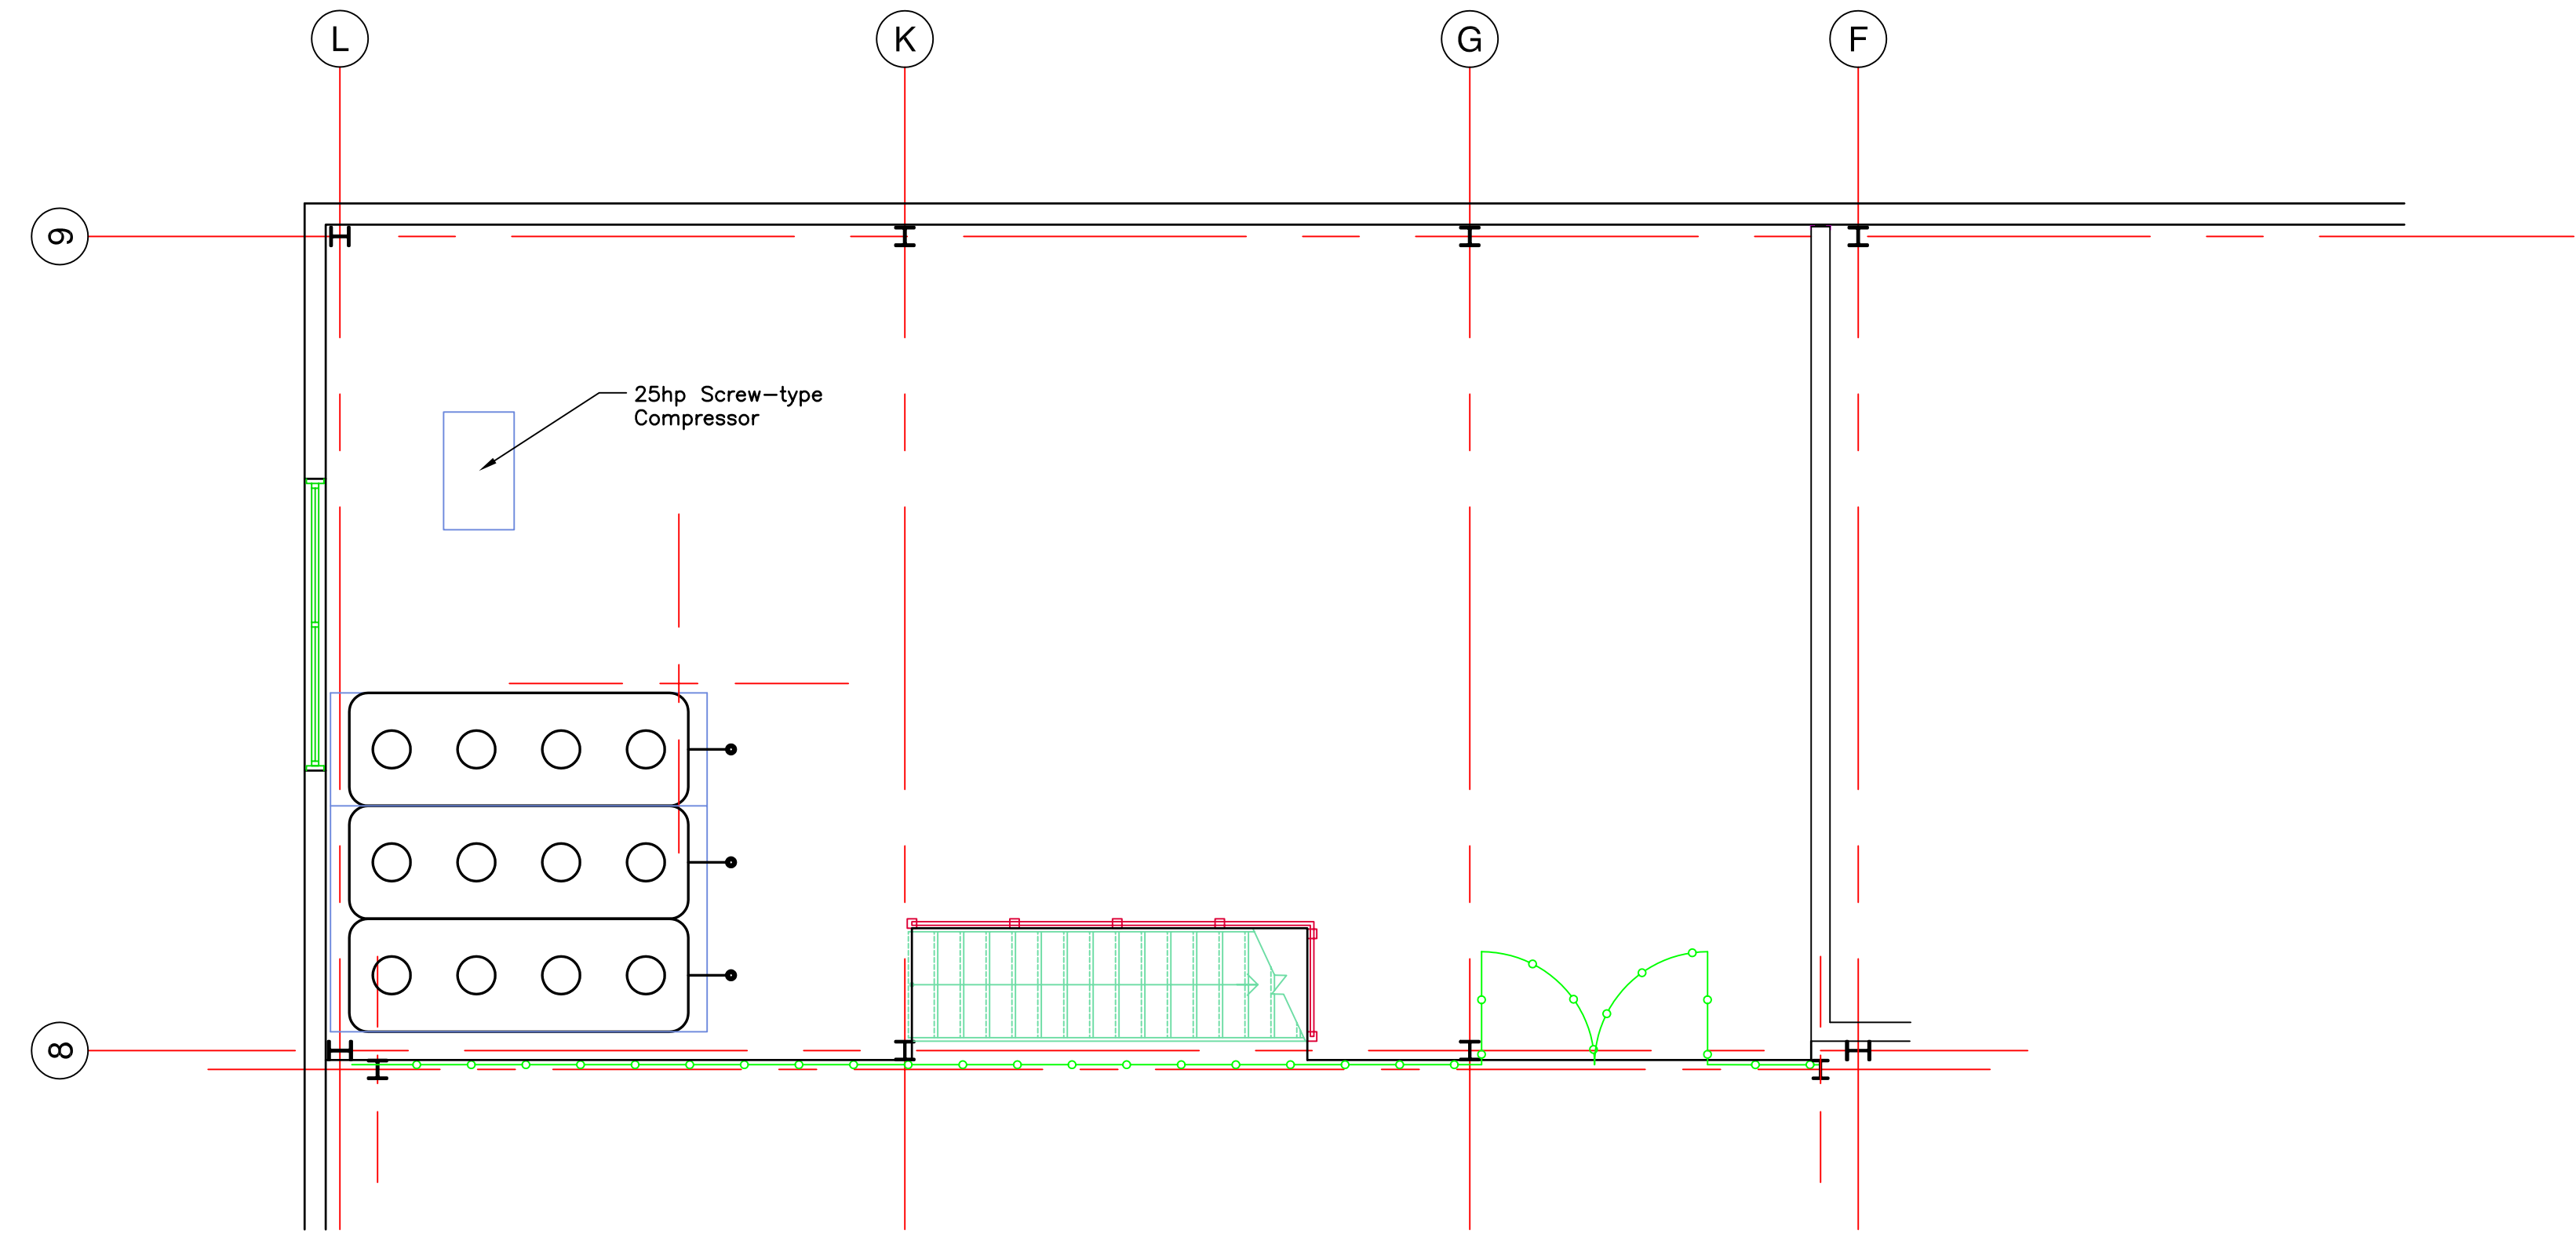

BUILDING SECTION
1 A-2.3
SCALE: 3/16" = 1'-0"

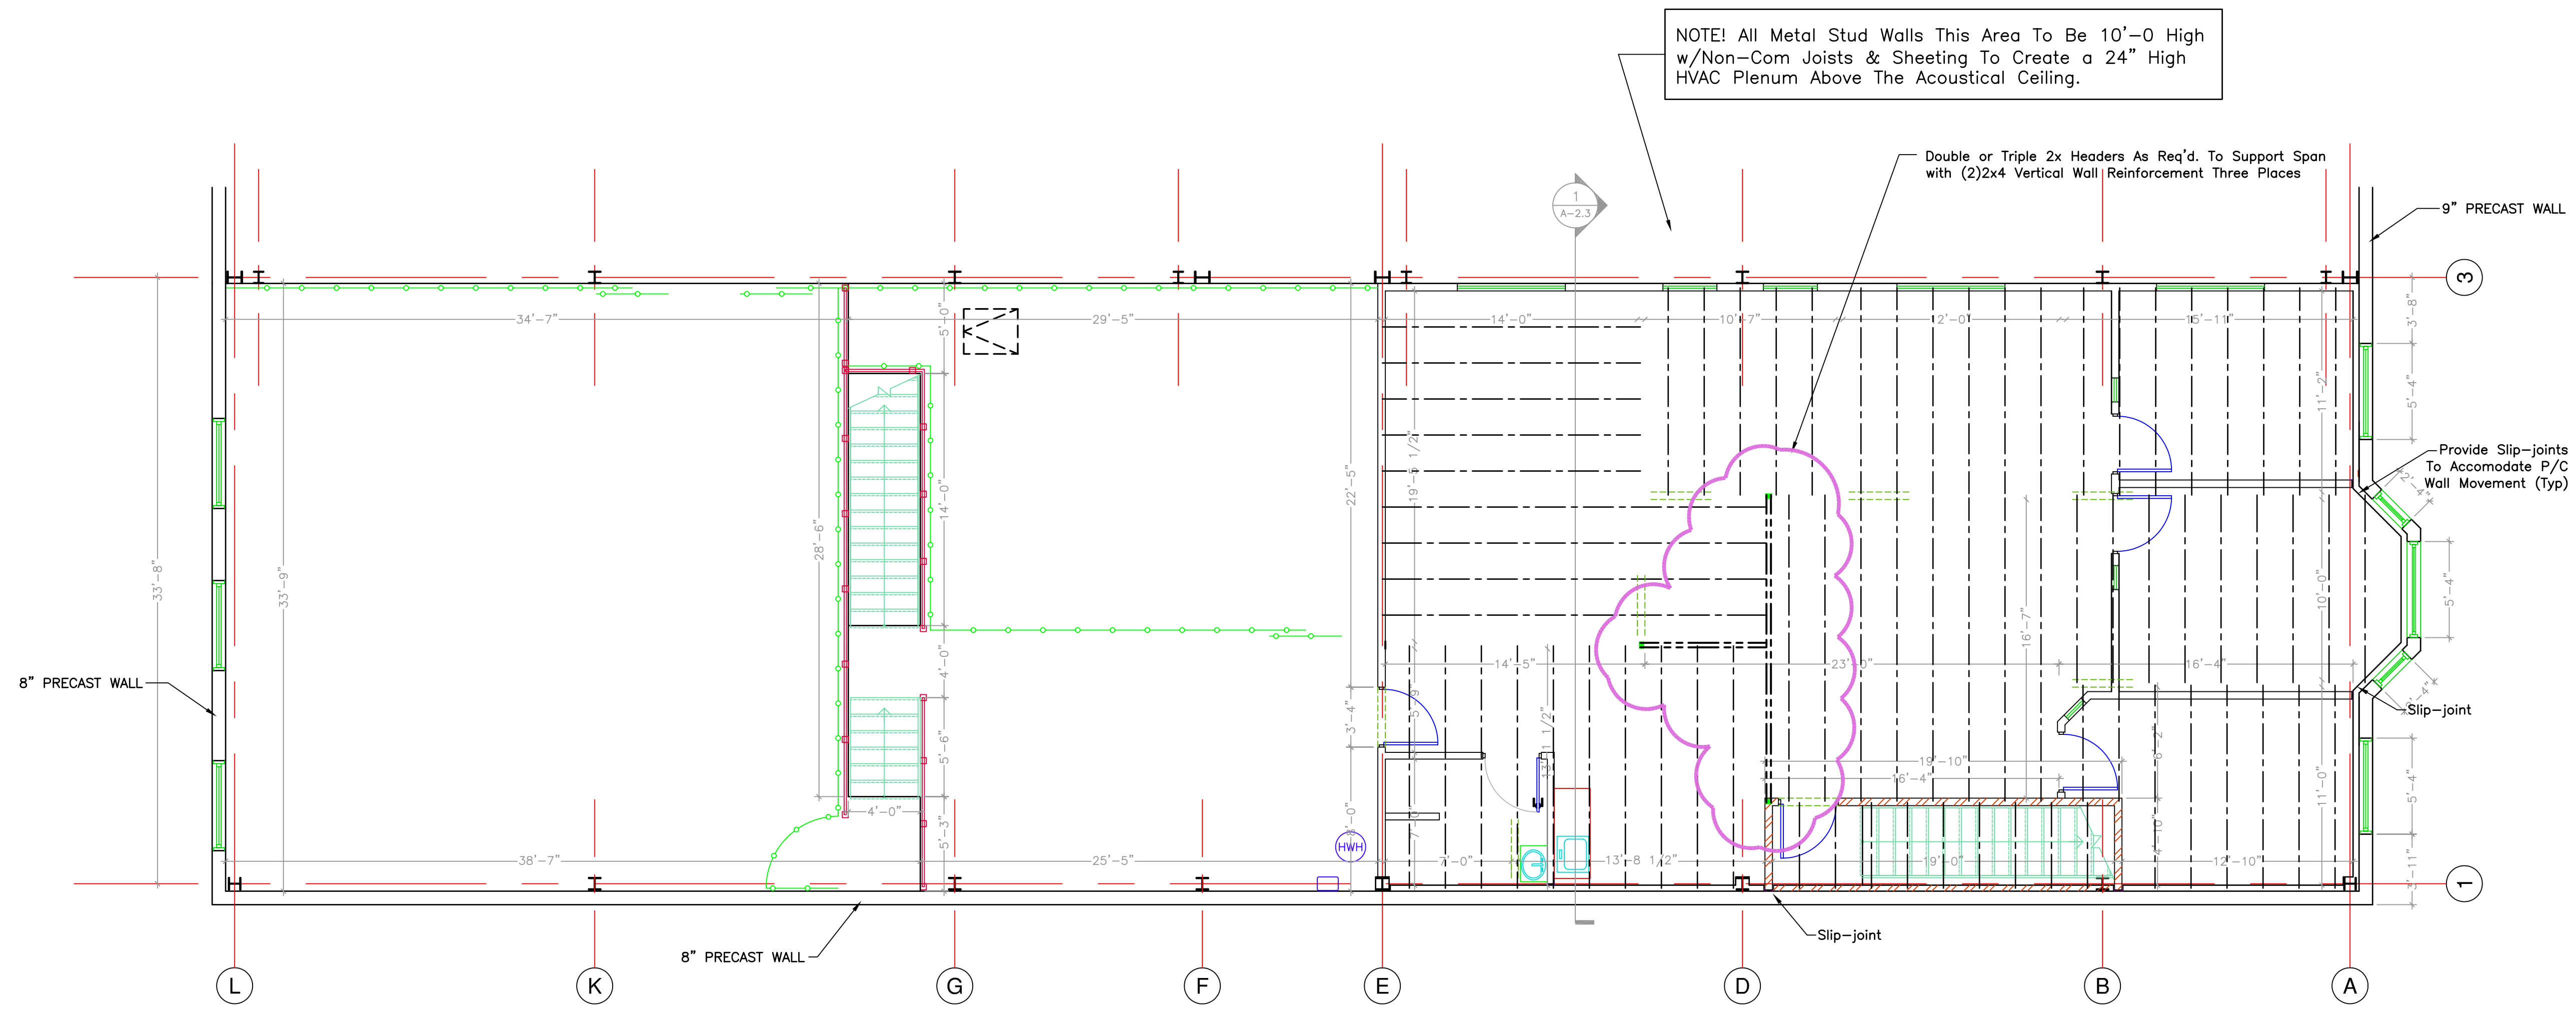

FRONT MEZZANINE PLAN
SCALE: 3/16" = 1'-0"

CLIENT	A R Decker & Associates Consulting Engineers Civil — Structural 920 East Long Lake Road Troy, Michigan 48065 Telephone (248) 528-3779 Facsimile (248) 528-3548	
	JOHN CARLO, INC. 45000 RIVER RIDGE DR. SUITE 200 RIVER RIDGE CORP. CENTRE CLINTON TWP., MI 48038 (586) 416-4500 (586) 226-5666	
PROJECT TITLE	MAINTENANCE BUILDING 14889 33 MILE ROAD BRUCE TWP., MI 48065	
	AUXILIARY MEZZANINE OFFICE FRAMING PLAN	
DATE	02/28/04	FOR BIDDING
DRWN BY	JAR	
ISSUED FOR		
SEAL		
SHEET NO.	A-2.4	
PROJECT NO.	03-0018	