



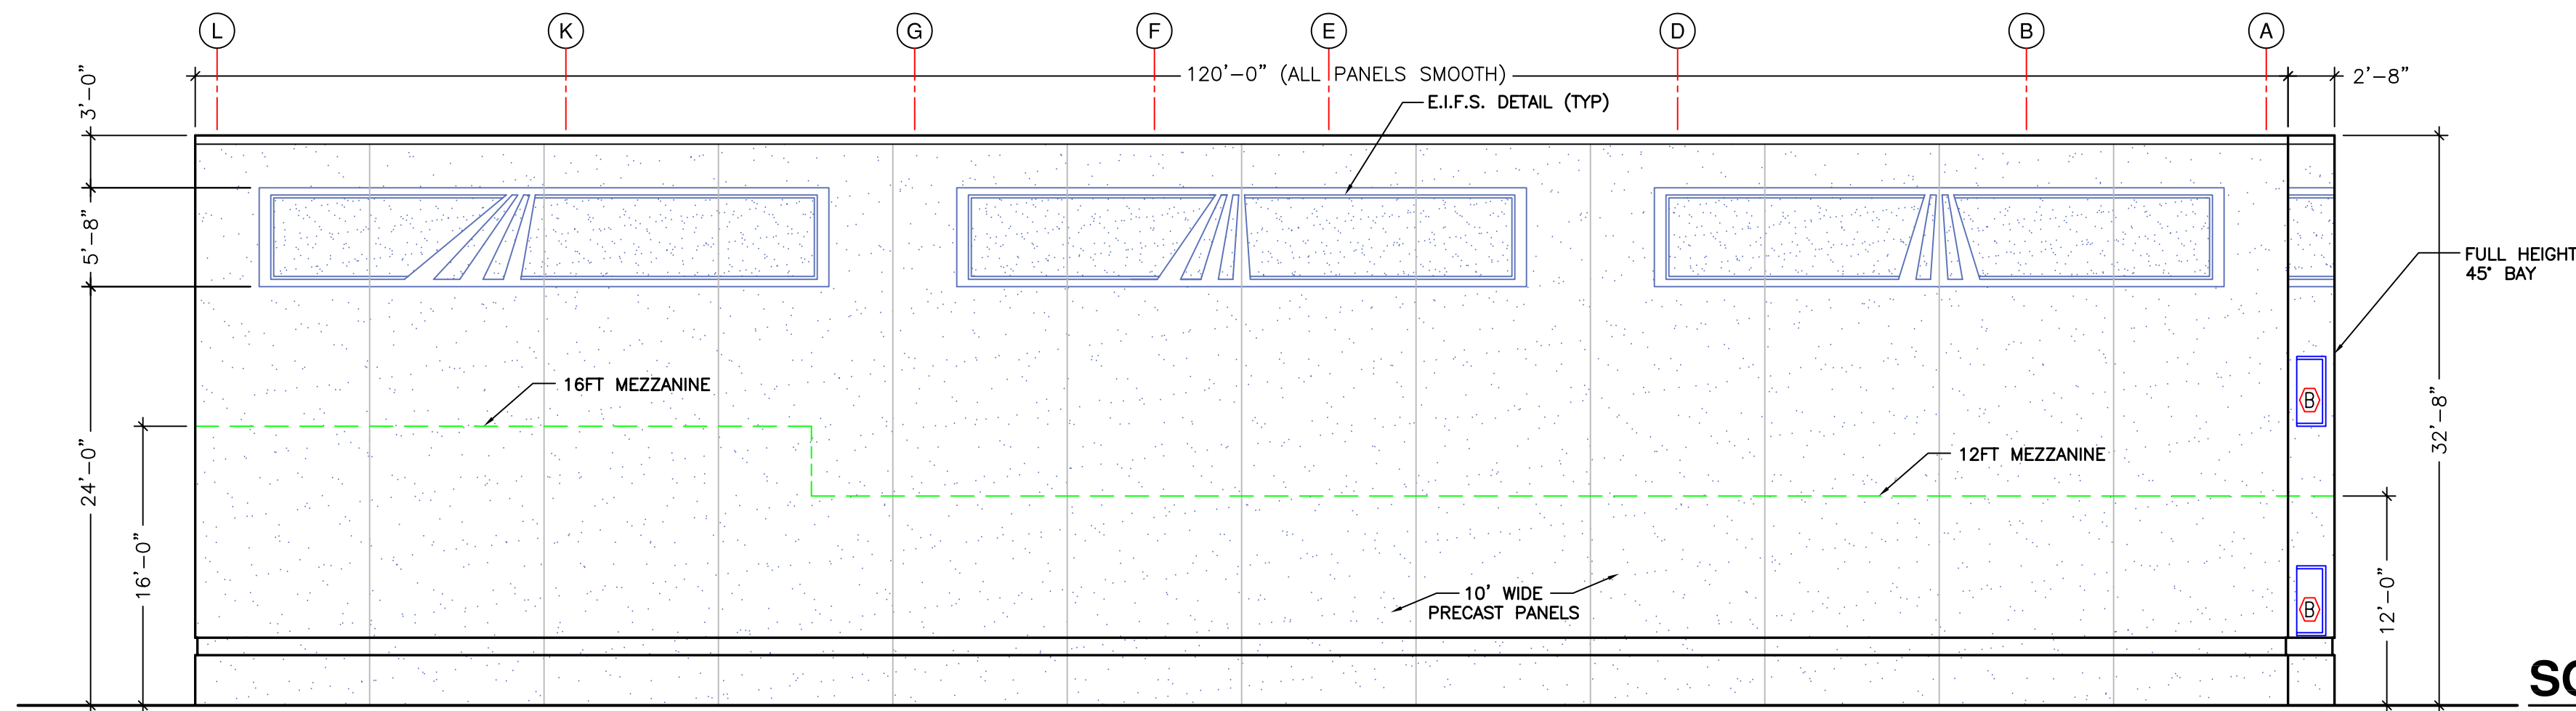


SOUTH (FRONT) ELEVATION

SCALE: 1/8" = 1'-0"

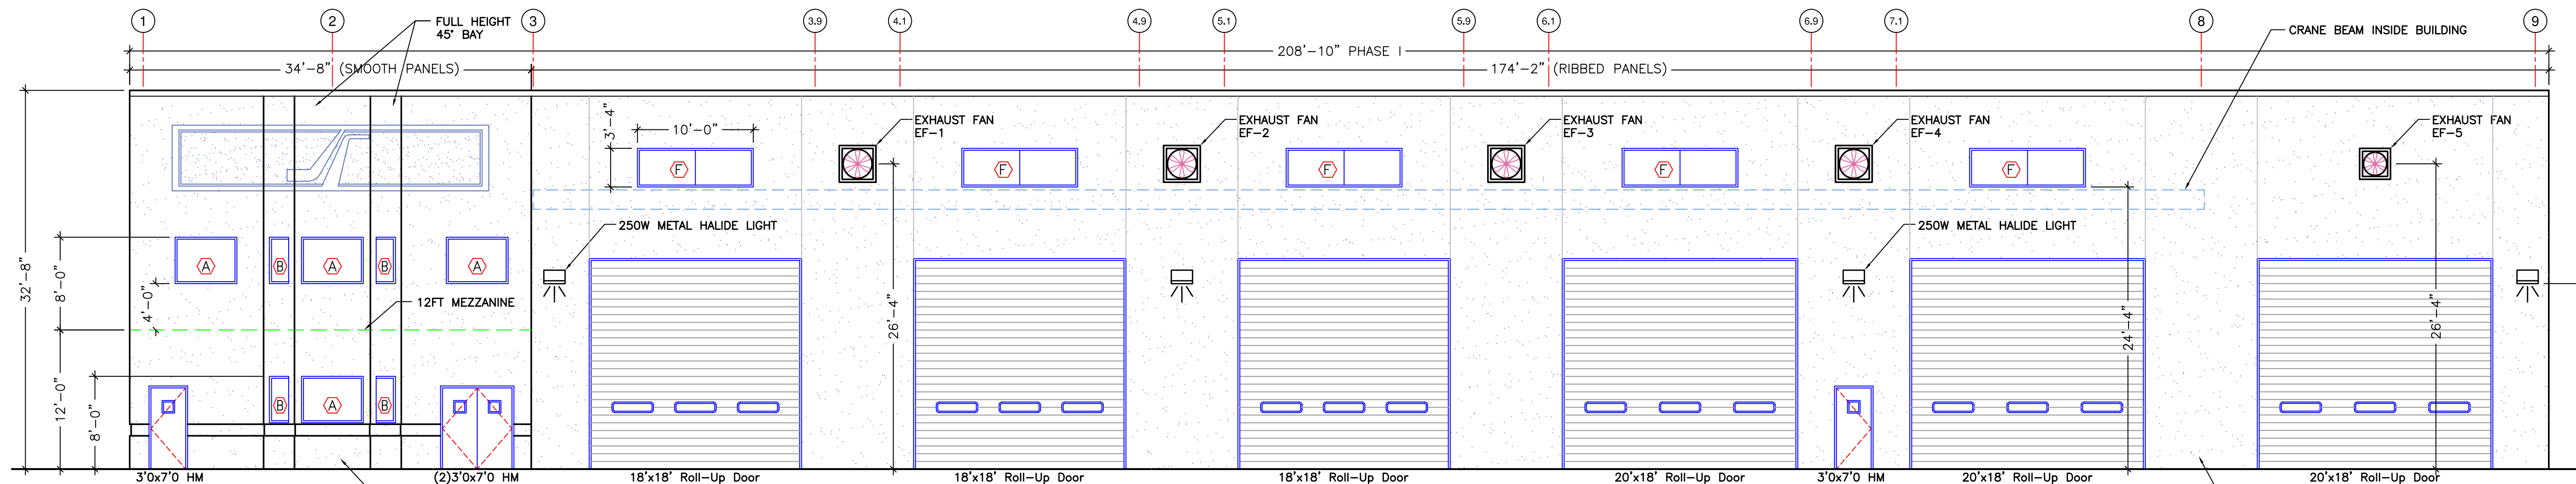


EAST ELEV.

SCALE: 1/8" = 1'-0"

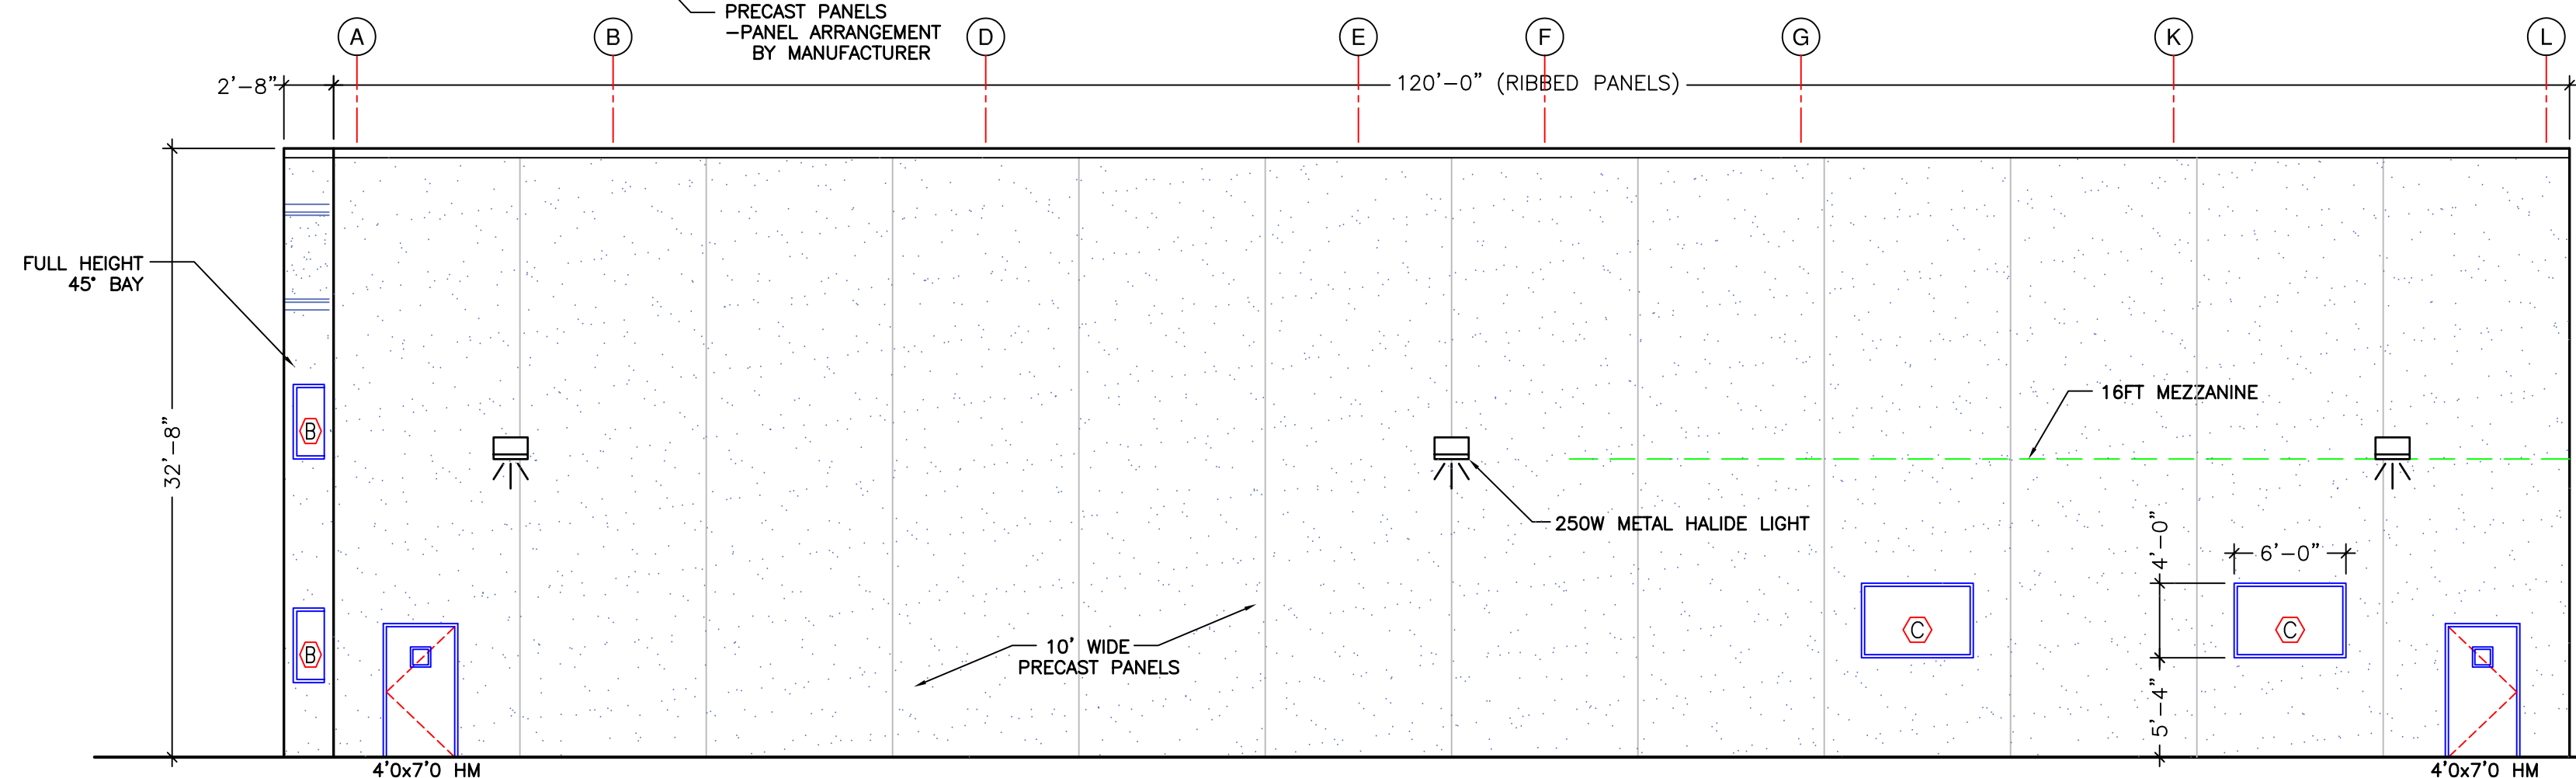

NORTH ELEVATION

SCALE: 1/8" = 1'-0"

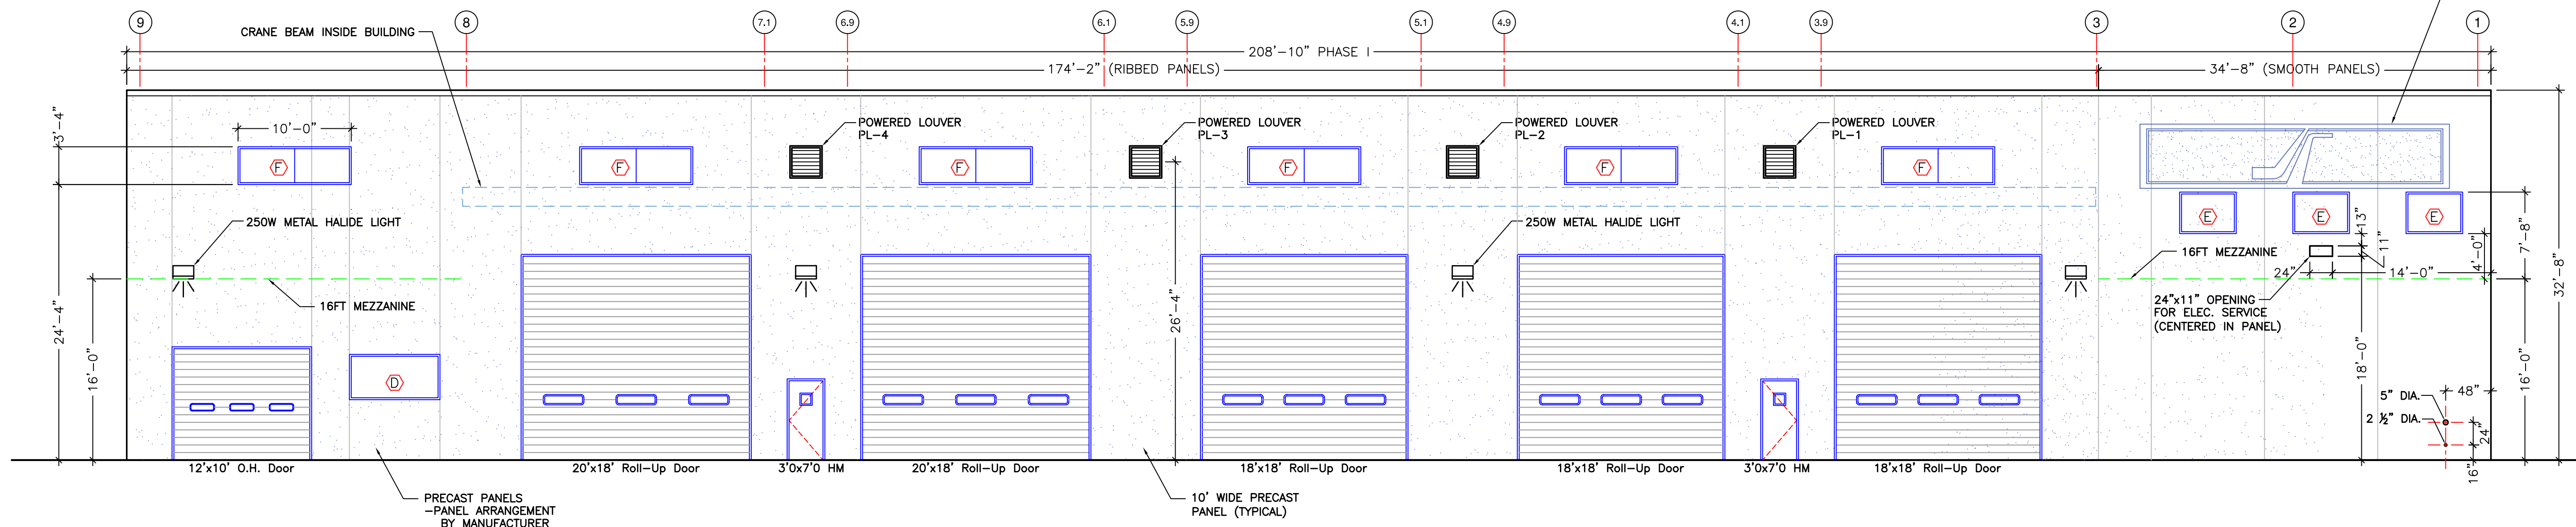

WEST ELEV.

SCALE: 1/8" = 1'-0"

A R Decker & Associates
Consulting Engineers
Civil — Structural
920 East Long Lake Road
Troy, Michigan 48065
Telephone (248) 528-3779
Facsimile (248) 528-3548

CLIENT
JOHN CARLO, INC.
45000 RIVER RIDGE DR.
SUITE 200, RIVER RIDGE CDRP. CENTRE
CLINTON TWP., MI 48038
(586) 416-4500
(586) 226-5666

PROJECT TITLE
MAINTENANCE BUILDING
14889 33 MILE RD
33 MILE RD & POWELL
BRUCE TWP., MI

SHEET TITLE
**BUILDING ELEVATIONS
-PHASE ONE**

DATE	DRAWN BY	ISSUED FOR
11/11/02	HAR	ISSUED FOR BUILDING PERMIT
11/18/02	HAR	CHANGE ELEV. TO ALL PRECAST
12/22/02	HAR	REVISE E.I.F.S. DESIGN ON EAST
01/28/04	HAR	ADD DOOR & WINDOW TAGS
05/24/04	HAR	CALL OUT RIBBED PANELS

SEAL

SHEET NO.
A-4.0

PROJECT NO.
03-0018