

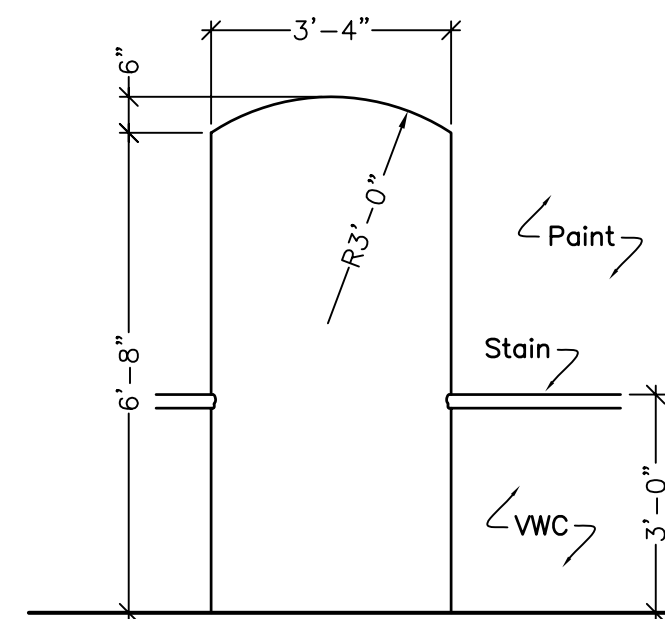
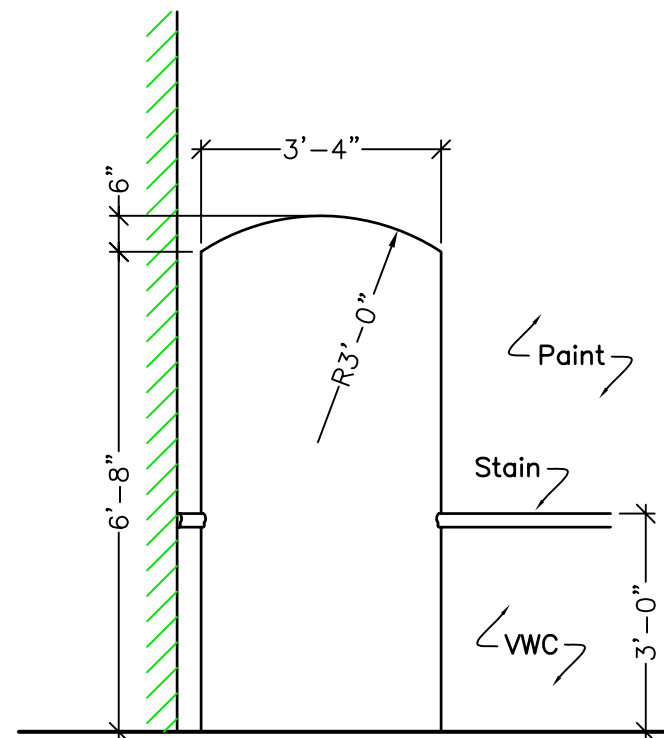
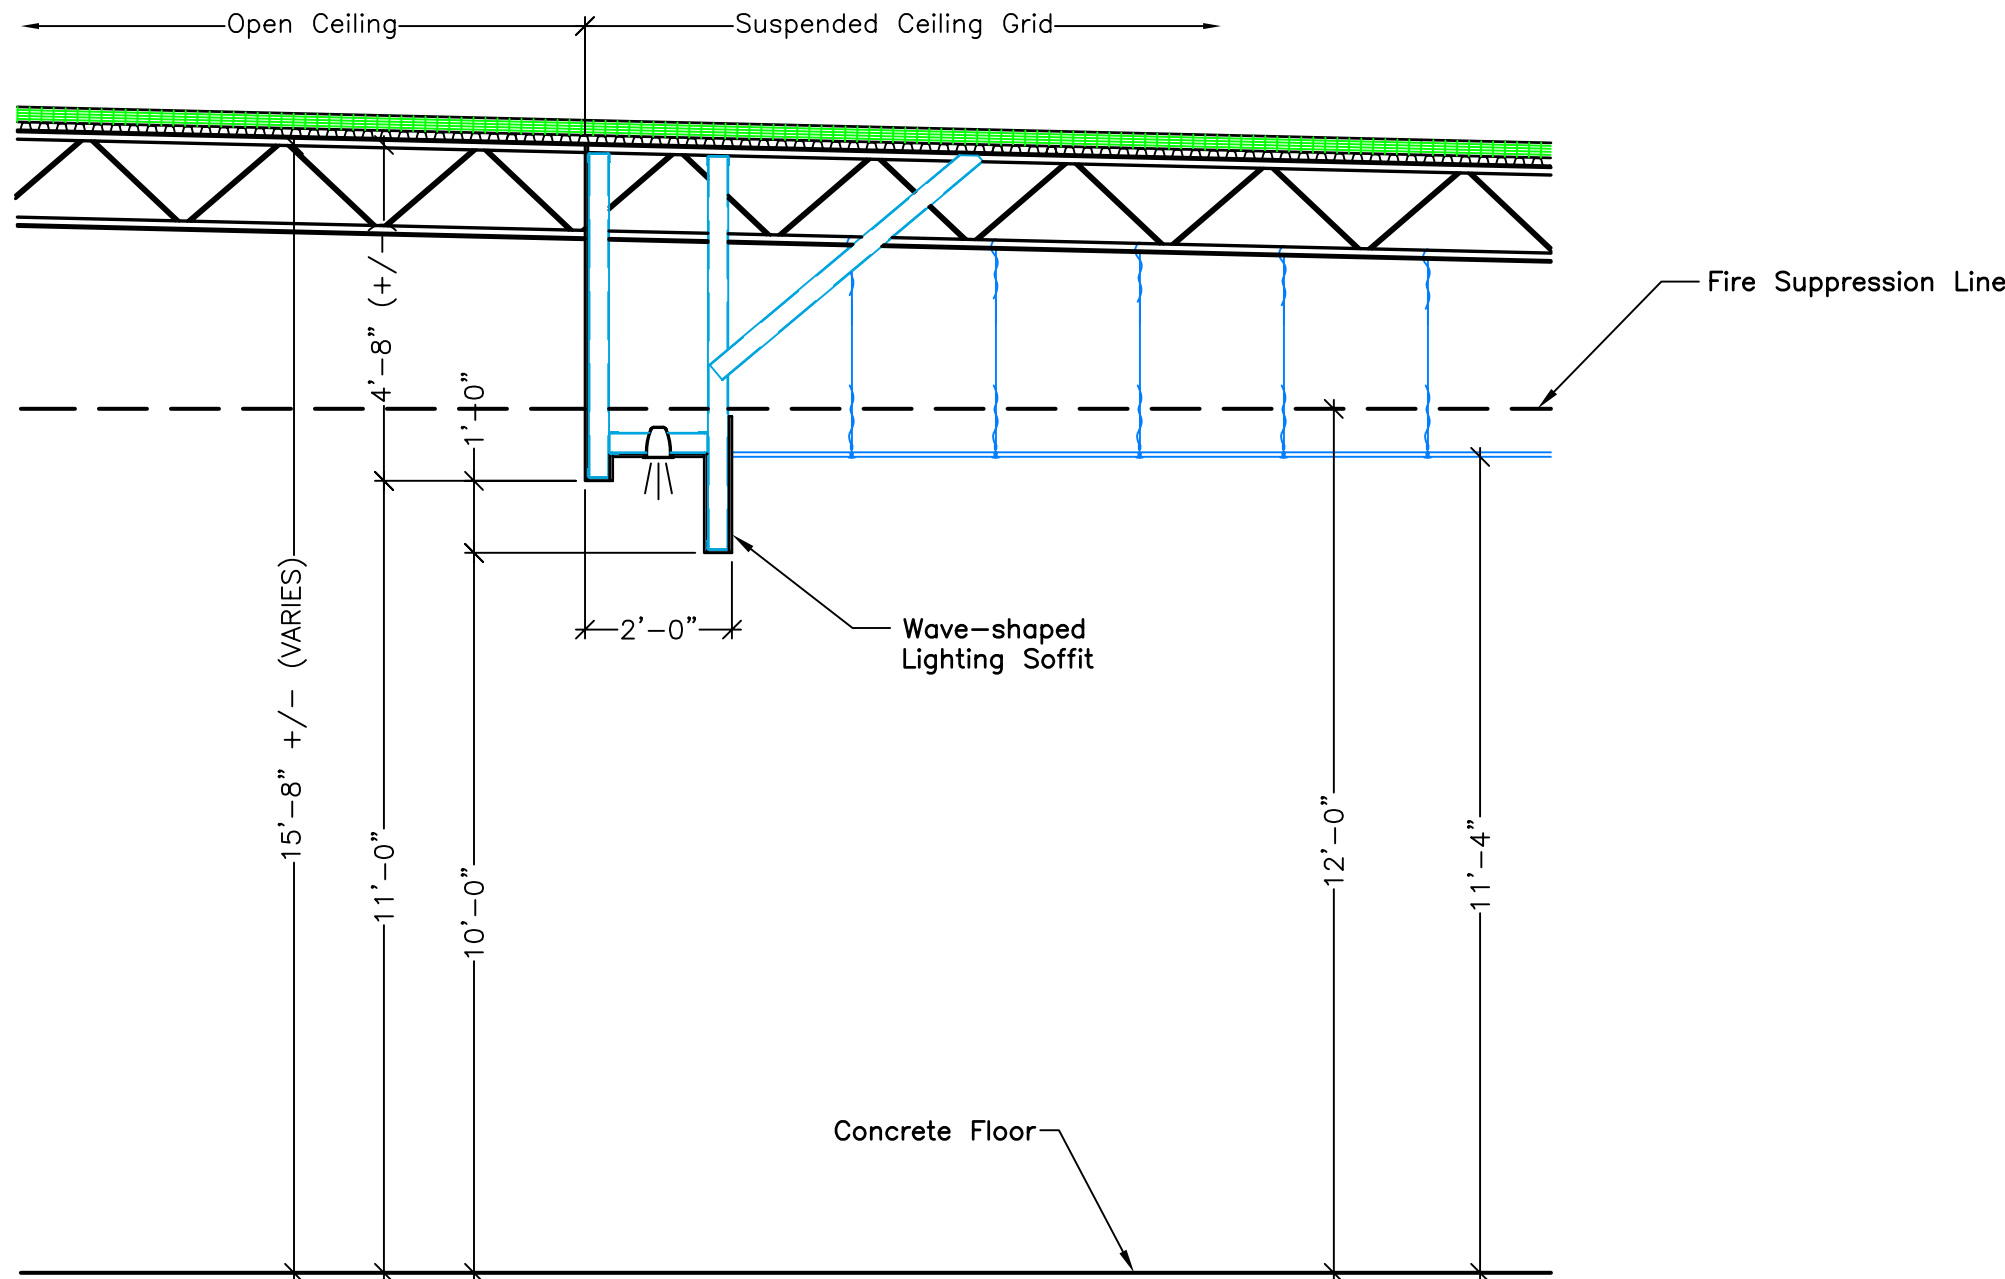


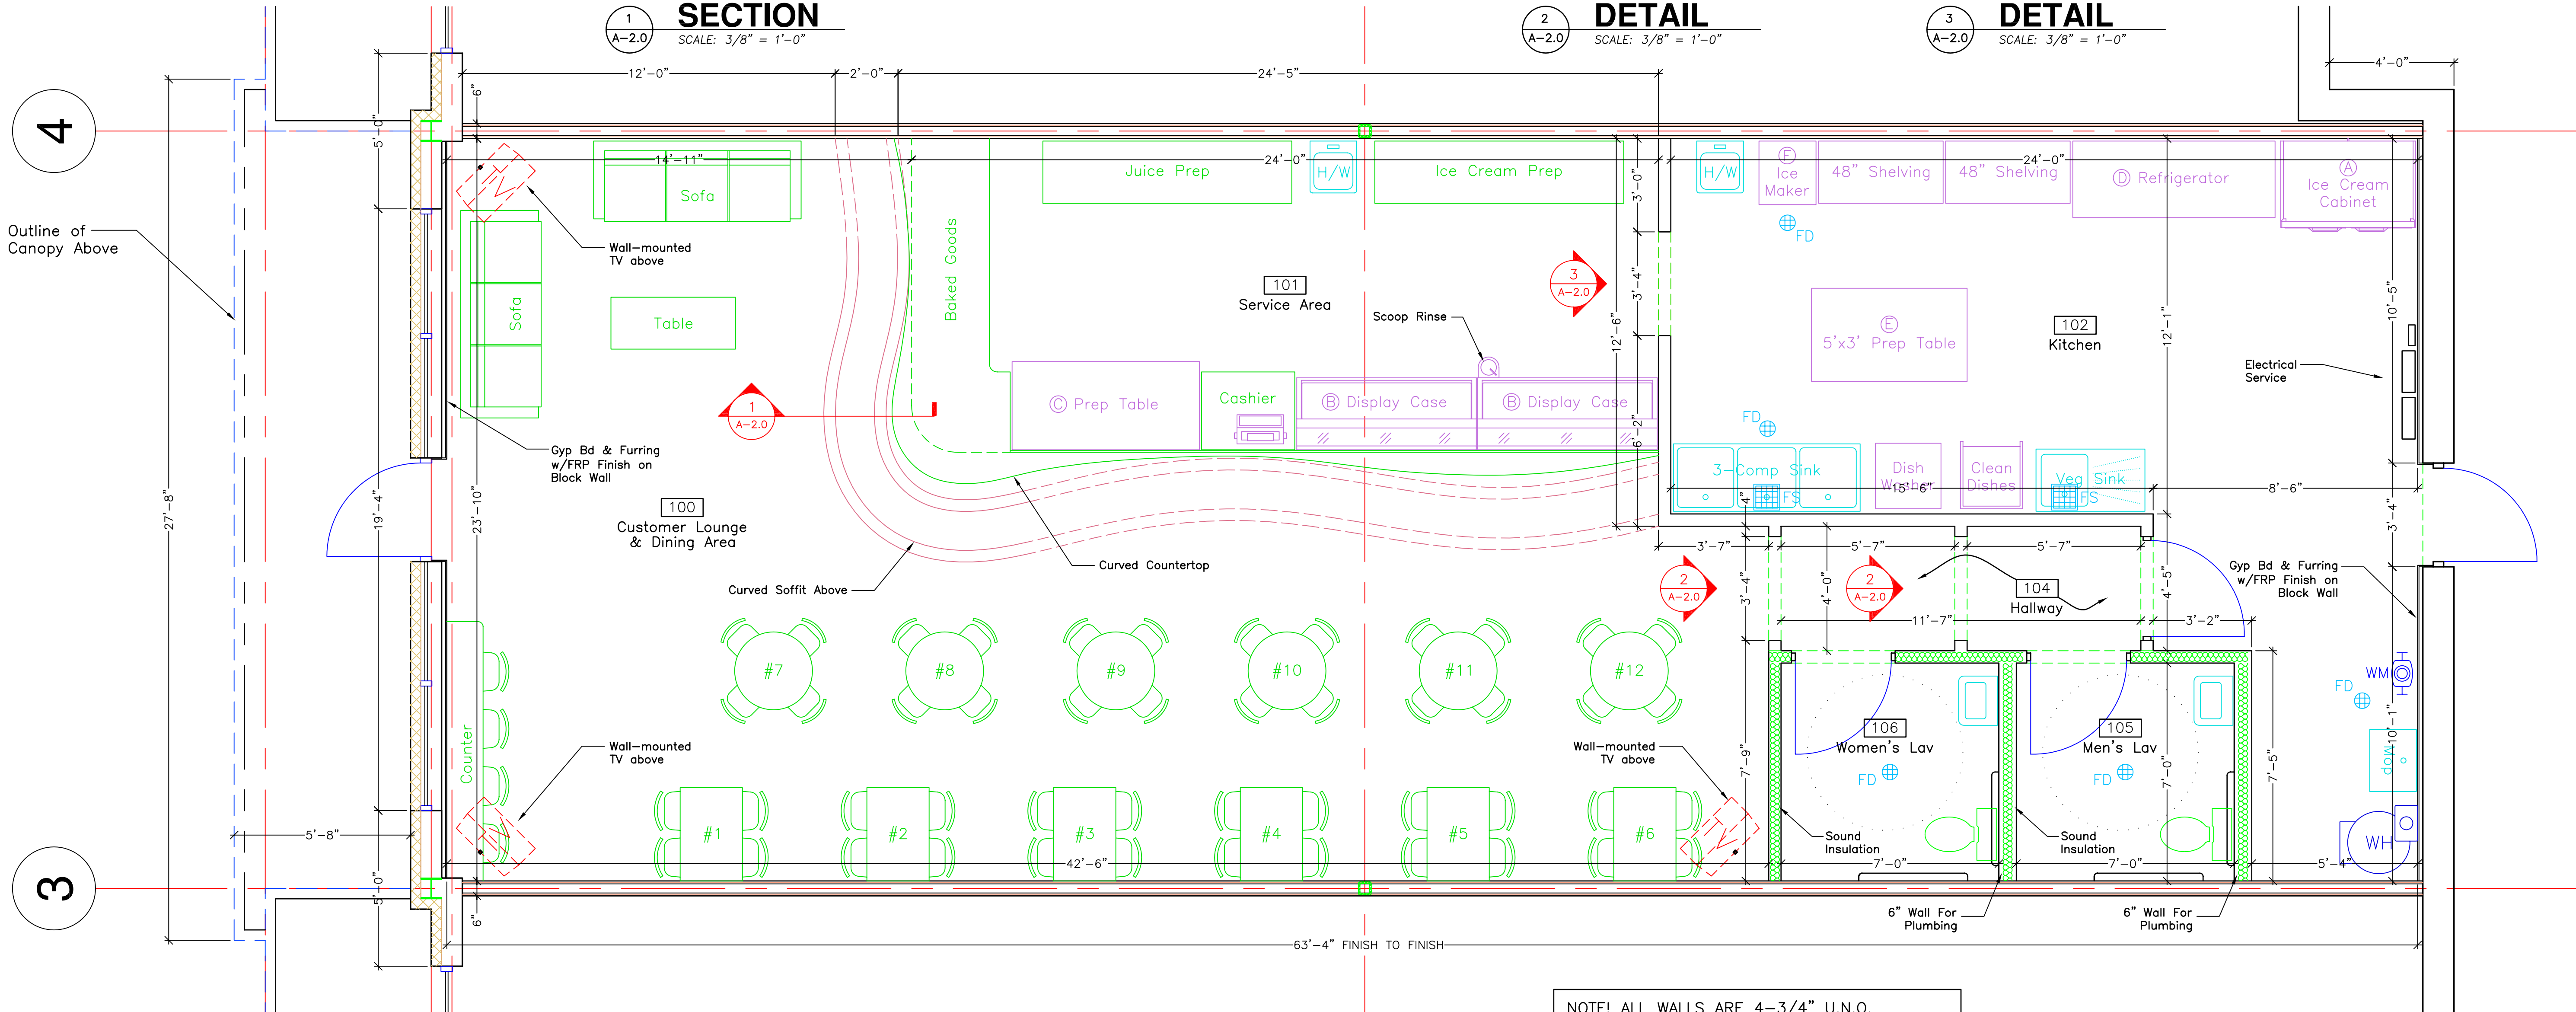

PROPOSED FLOOR PLAN

SCALE: 3/8" = 1'-0"

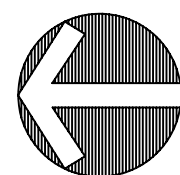

20828 HALL ROAD
(1598 SF)

NOTE! ALL WALLS ARE 4-3/4" U.N.O.
(5/8" Gyp Bd x 3-1/2" Metal Stud x 5/8" Gyp Bd)

TENANT SPACE MUST BE CONSTRUCTED AS DESIGNED ON THESE PLANS SUBJECT TO FEDERAL, STATE AND LOCAL LAWS. RECIPIENT IS RESPONSIBLE FOR ENSURING COMPLIANCE WITH ALL LAWS. IF MODIFICATIONS ARE NECESSARY, PLEASE CONTACT A.R.DECKER & ASSOCIATES FOR WRITTEN APPROVAL OF THE REQUIRED CHANGES.

PLEASE NOTE:

THIS DRAWING IS DIAGRAMMATIC AND SHOULD BE USED TO DETERMINE THE DESIGN INTENT. THE CONTRACTOR SHALL FIELD VERIFY ALL WORK AND SHALL NOTIFY THE DESIGNER IMMEDIATELY OF ANY DISCREPANCIES IN THE DOCUMENTS BEFORE PROCEEDING. FAILURE TO DO SO WILL RESULT IN THE CONTRACTOR TAKING ALL RESPONSIBILITY AND LIABILITY IN SAID DISCREPANCIES.

A R Decker & Associates
Consulting Engineers
Civil - Structural
906 East Long Lake Road
Troy, Michigan 48098
Telephone (248) 528-3779
Facsimile (248) 528-3548

RICHARD BURGETT
ODESSA BUILDERS, INC.
45000 RIVER RIDGE DR.
SUITE 200
CLINTON TOWNSHIP, MI 48038
(386) 416-4500
(386) 226-5666

PROJECT TITLE
UNIT No. 3
ENTERPRISE SQUARE
20828 Hall Road
Hall Road (4-59) at Enterprise Drive
Clinton Township, MI 48038

SHEET TITLE
PROPOSED FLOOR PLAN

DATE	DRAWN BY	ISSUED FOR
03/16/04	JAR	PRELIMINARY
04/09/04	JAR	REVISION

SEAL

SHEET NO.
A-2.0
PROJECT NO.
04-0134

© COPYRIGHT 2004