



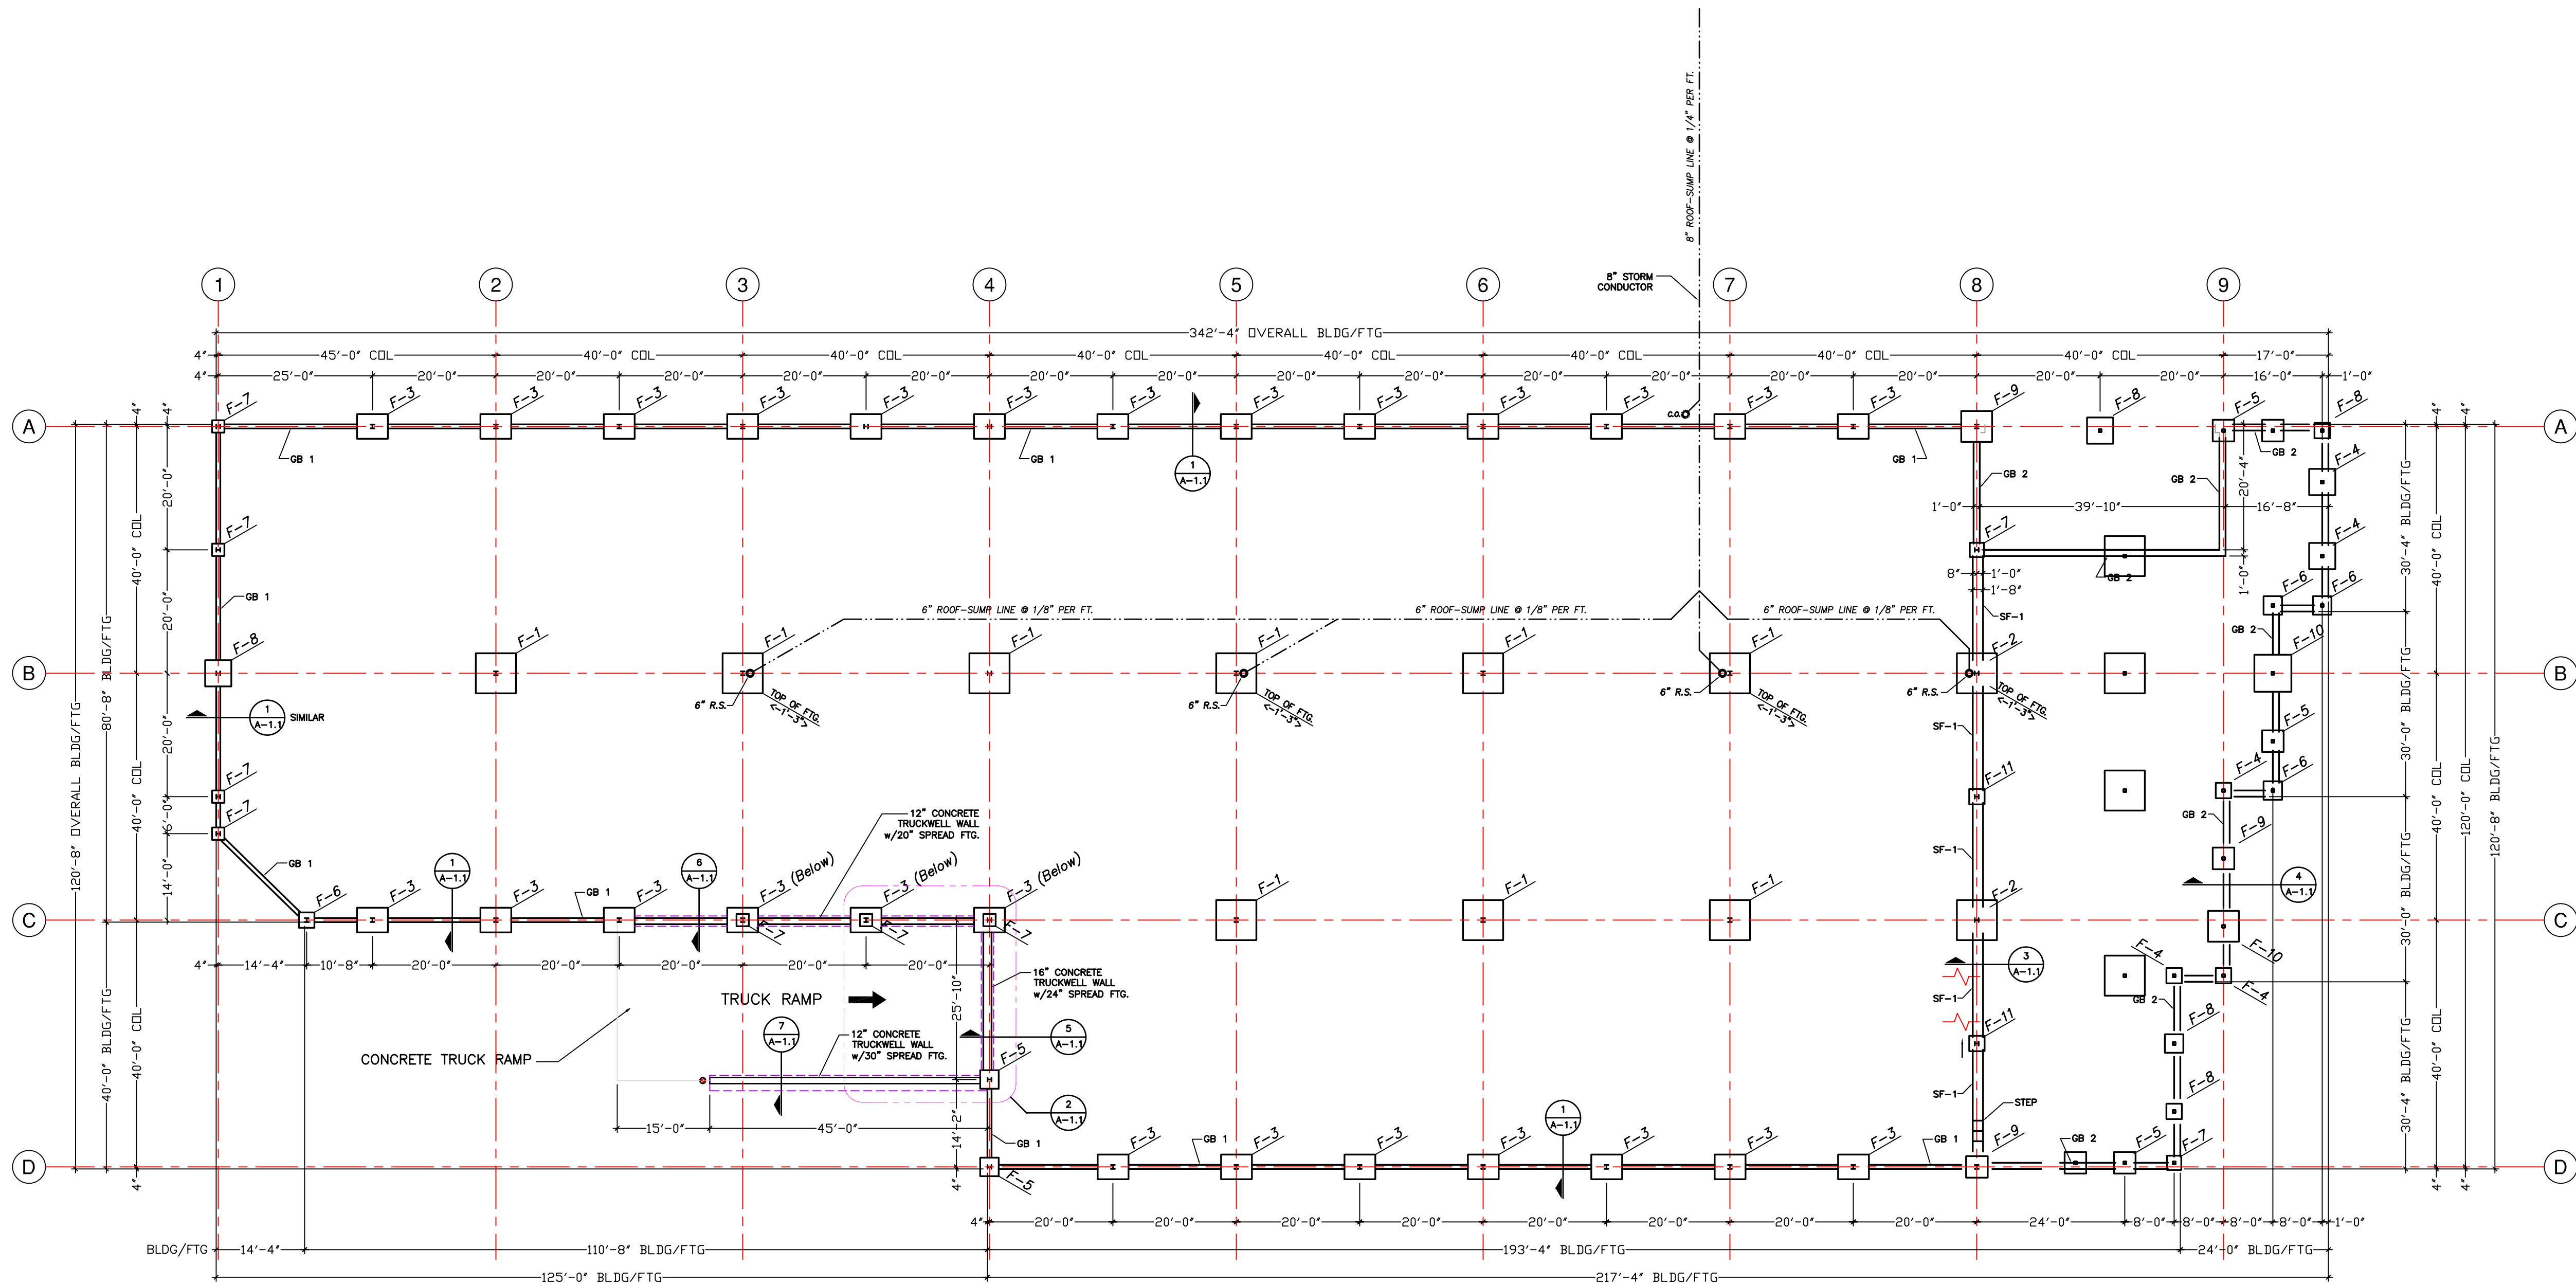

FOUNDATION PLAN

SCALE: 1/16" = 1'-0"

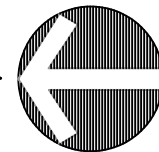

FOOTING SCHEDULE

MARK	SIZE	DEPTH	REINFORCING
F-1	6'-6 x 6'-6	18"	(6) #5 BARS EACH WAY
F-2	4'-3 x 4'-3	18"	(4) #5 BARS EACH WAY
F-3	5'-0 x 4'-0	42"	NONE REQUIRED
F-4	3'-6 x 3'-6	42"	NONE REQUIRED
F-5	3'-0 x 3'-0	42"	NONE REQUIRED
F-6	2'-6 x 2'-6	42"	NONE REQUIRED
F-7	2'-0 x 2'-0	42"	NONE REQUIRED
F-8	4'-3 x 4'-3	42"	NONE REQUIRED
F-9	5'-0 x 5'-0	42"	NONE REQUIRED
F-10	6'-0 x 6'-0	42"	NONE REQUIRED
F-11	2'-0 x 2'-0	18"	NONE REQUIRED
GB-1	8" WIDE	42"	2 - #5 BARS TOP & BOTTOM
GB-2	12" WIDE	42"	2 - #5 BARS TOP & BOTTOM
SF-1	20" WIDE	12" *	3 - #5 BARS @ BOTTOM (* FOOTING STEPS FROM 12" TO 42" @ PERIMETER)

NOTE: TOP OF ALL FOOTINGS @ 8" BELOW F.F. UNLESS NOTED

FOOTING DESIGN LOAD = 3000 PSF

PLEASE NOTE:

THIS DRAWING IS DIAGNOSTIC AND SHOULD BE USED TO DETERMINE THE DESIGN INTENT. THE CONTRACTOR SHALL FIELD VERIFY ALL WORK AND SHALL NOTIFY THE DESIGNER IMMEDIATELY OF ANY DISCREPANCIES IN THE DOCUMENTS BEFORE PROCEEDING. FAILURE TO DO SO WILL RESULT IN THE CONTRACTOR MAKING ALL RESPONSIBILITY AND LIABILITY IN SAID DISCREPANCIES.

A R Decker & Associates
Consulting Engineers
Civil - Structural
906 East Long Lake Road
Troy, Michigan 48068
Telephone (248) 528-3779
Facsimile (248) 528-3548

R. BURGETT
ODESSA BUILDERS
21570 HALL RD
PO BOX 8
MT CLEMENS, MI 48046
(810) 488-3300
(810) 488-3309

"CAP 2" SPEC. BLDG.
EAST POINTE
INDUSTRIAL PARK
LOT #2
24201 CAPITOL BLVD.
CLINTON TWP., MI 48036

FOUNDATION PLAN

DATE	DRAWN BY	ISSUED FOR
9/4/08	HAR	BUILDING PERMIT
9/25/08	HAR	REUSE COLUMN PADS
10/20/08	HAR	CONSTRUCTION

SEAL

SHEET NO.

A-1

PROJECT NO.
97342