



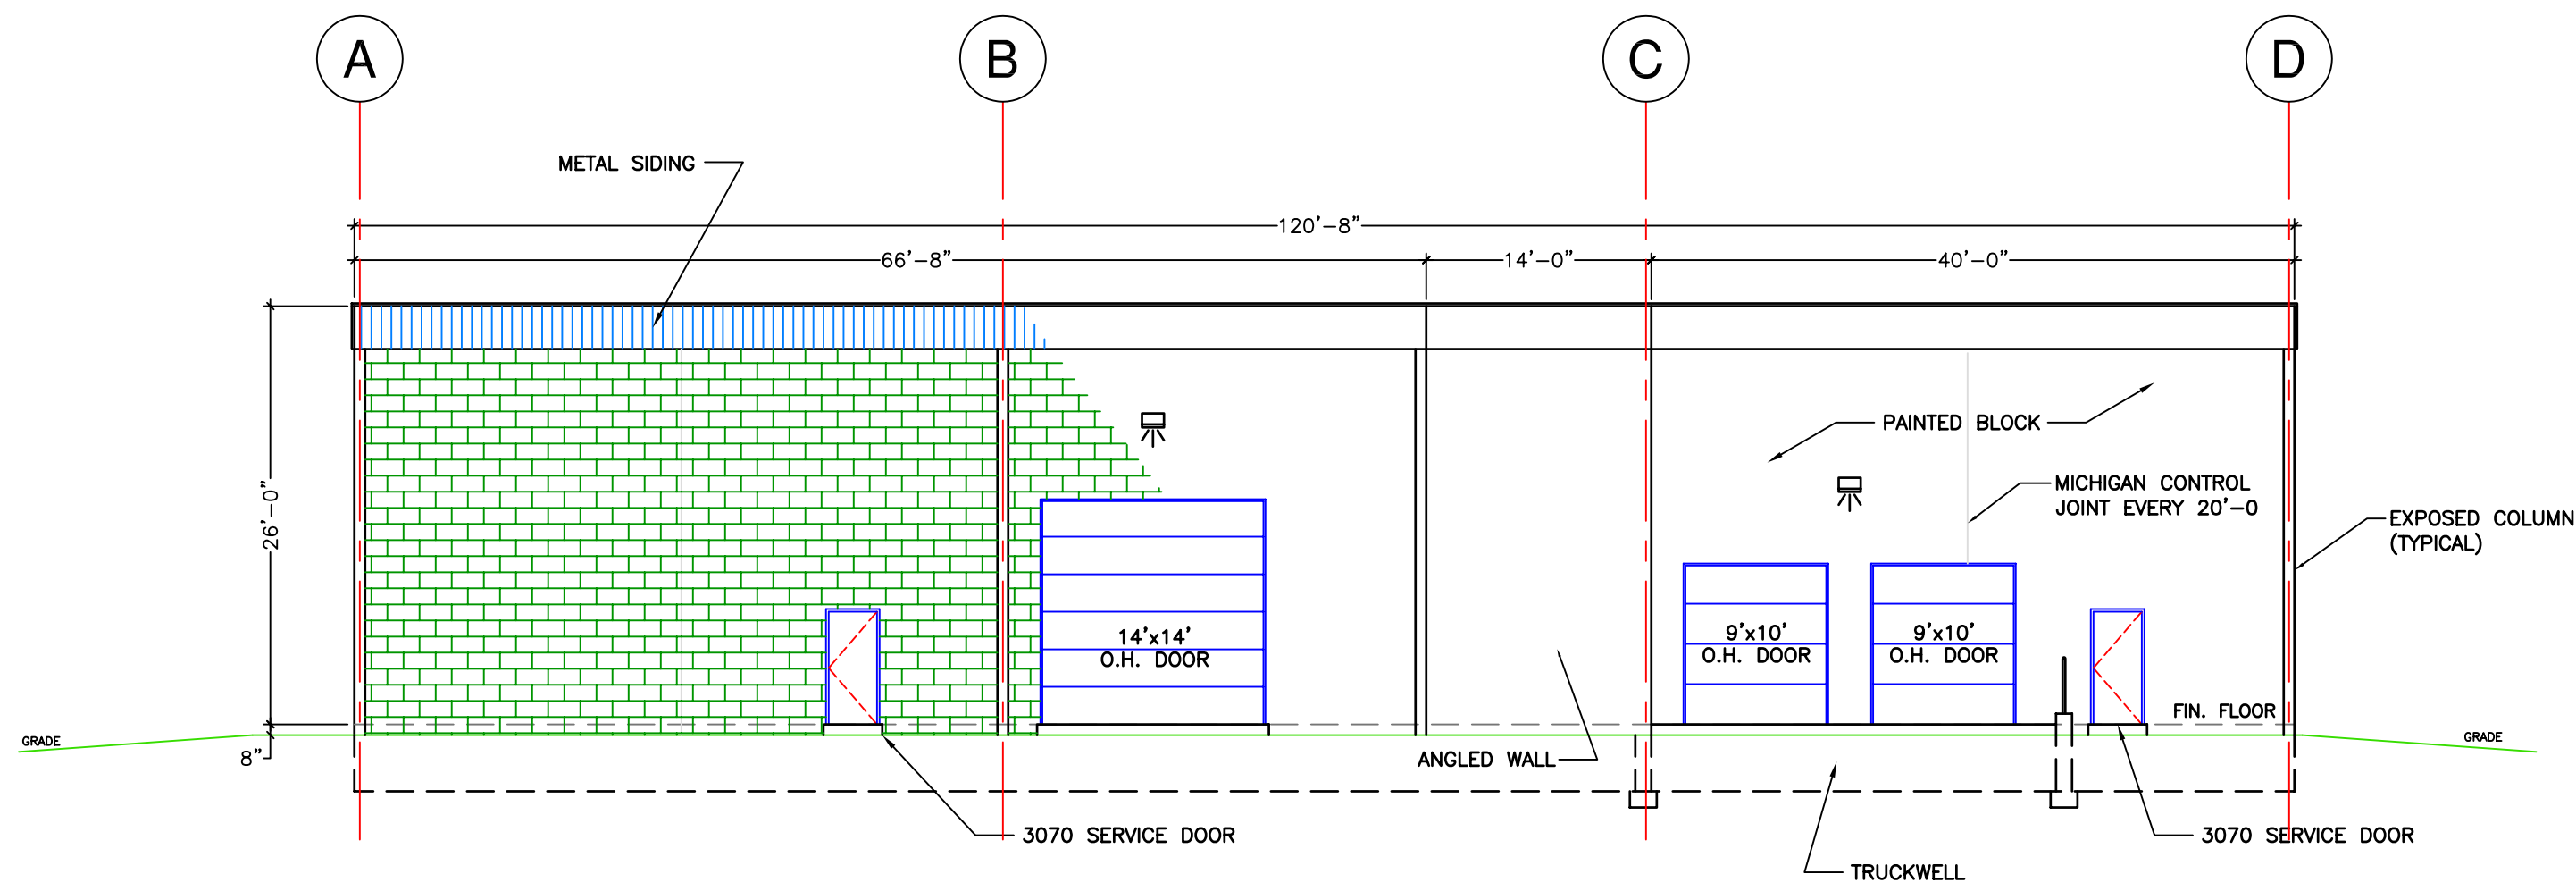


NORTH ELEVATION

SCALE: 3/32" = 1'-0"

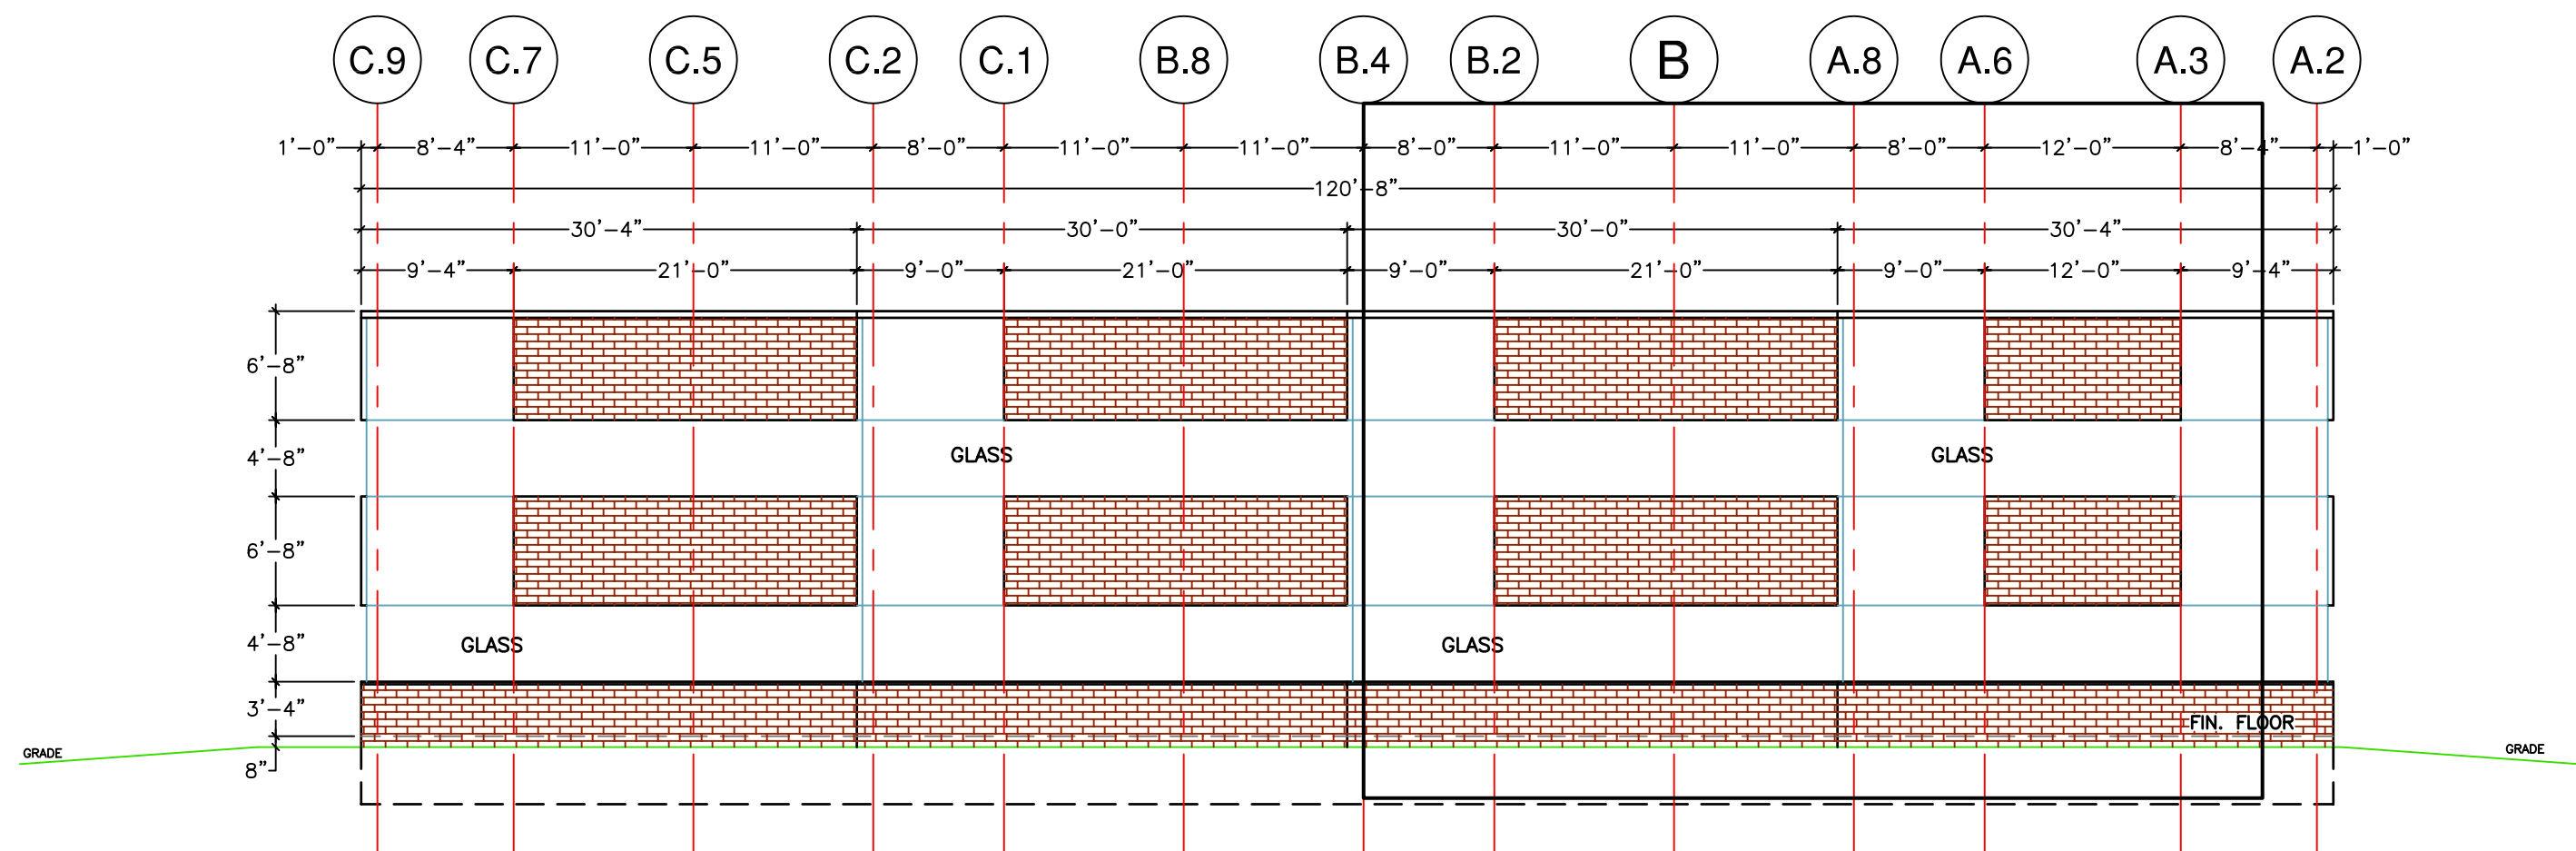


SOUTH ELEVATION

SCALE: 3/32" = 1'-0"

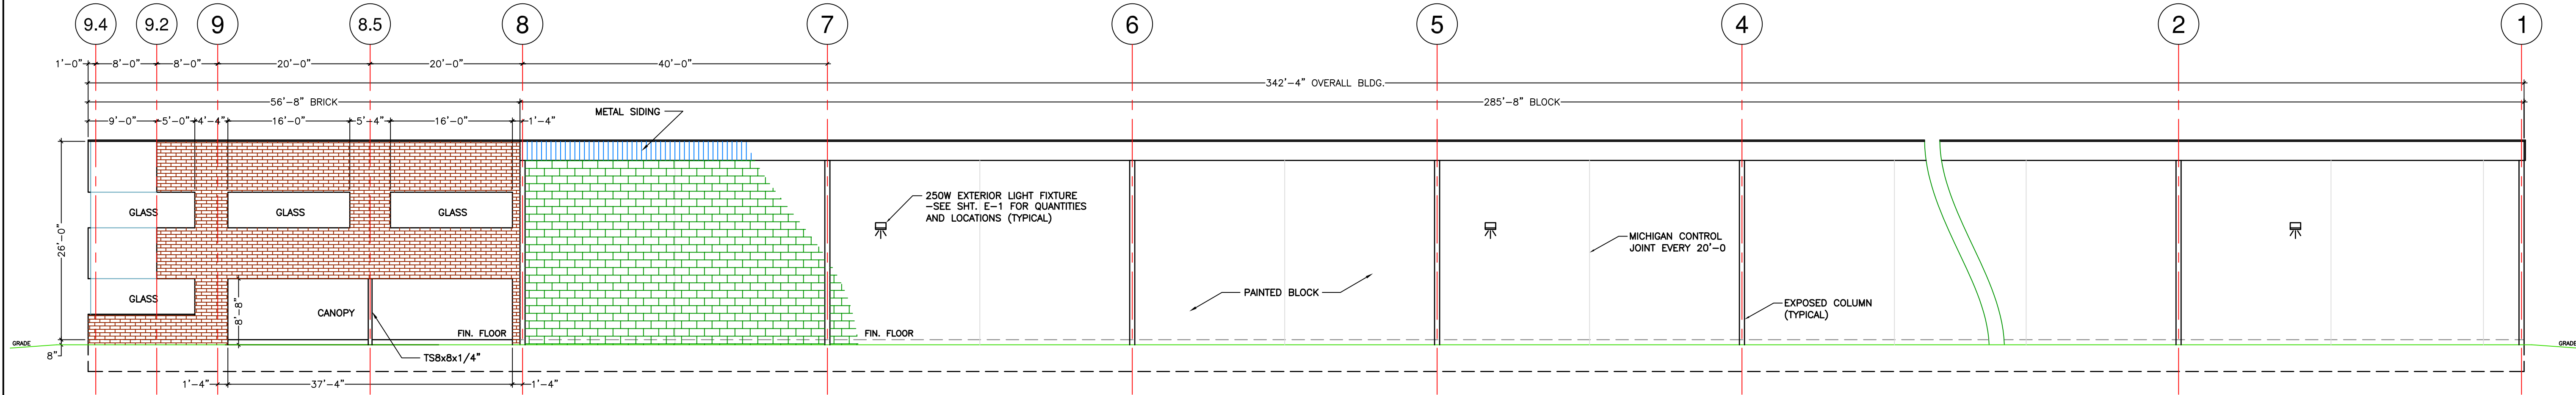

EAST ELEVATION

SCALE: 3/32" = 1'-0"

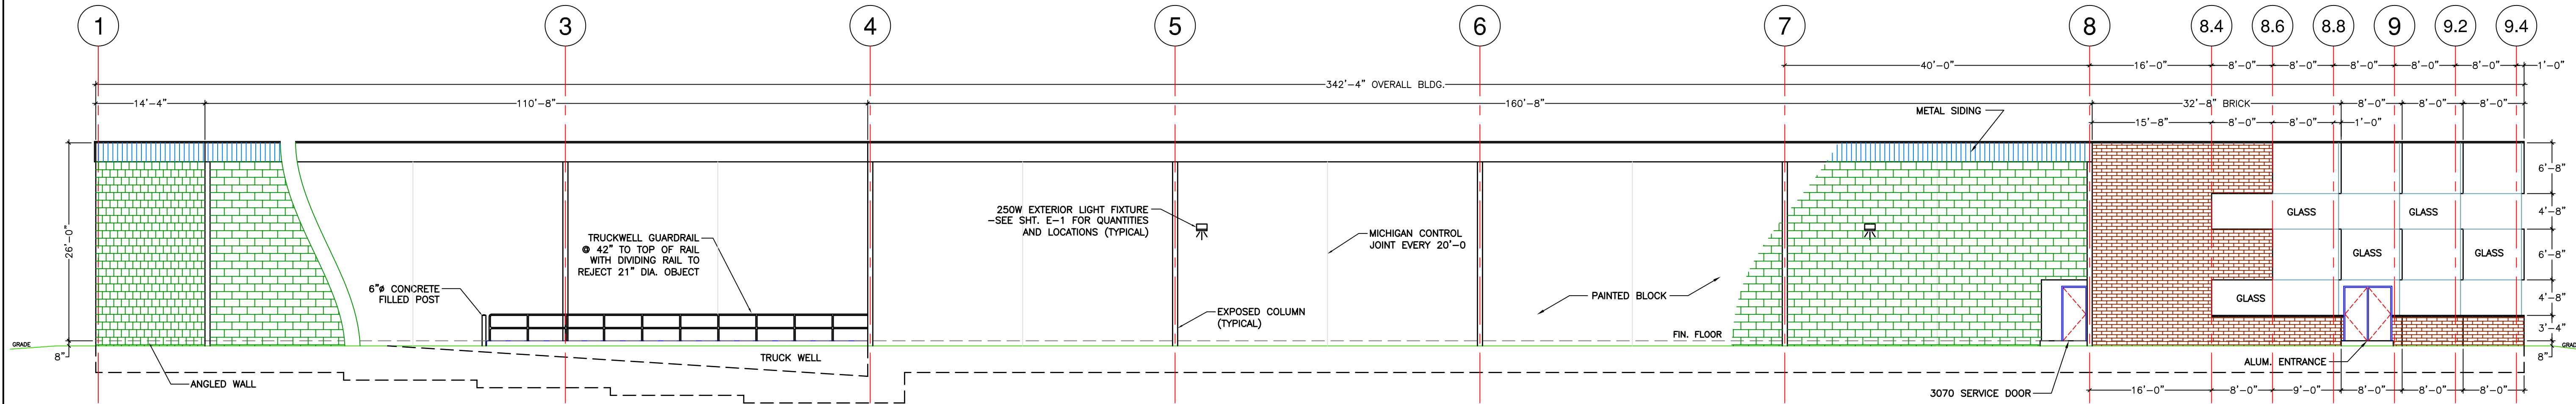

WEST ELEVATION

SCALE: 3/32" = 1'-0"

A R Decker & Associates
Consulting Engineers
Civil - Structural
906 East Long Lake Road
Troy, Michigan 48068
Telephone (248) 528-3779
Facsimile (248) 528-3548

R. BURGETT
ODESSA BUILDERS
21570 HALL RD
PO BOX 8
MT CLEMENS, MI 48046
(810) 468-3300
(810) 468-3309

PROJECT TITLE
CAP #2
EAST POINTE
INDUSTRIAL PARK
LOT #2
EAST POINTE INDUSTRIAL PARK
CAPITOL BLVD
CLINTON TWP., MI

SHEET TITLE
BUILDING ELEVATIONS

DATE	ISSUED FOR	PROPOSAL	REVISION
3/20/98	JMR	PROPOSAL	
5/11/98	JMR	REVISION	
6/18/98	JMR	REVISION	
9/14/98	JMR	ADD METAL SIDING	
9/17/98	JMR	SHELL PERMIT	
10/22/98	JMR	SHOW EXPOSED COLUMNS	
11/10/98	JMR	ADD METAL SIDING	
3/26/99	JMR	ADD INTERMEDIATE COLUMNS	

SEAL

SHEET NO.

A-4

PROJECT NO.
97342

CAUTION!!!
THE LOCATION AND DEPTH OF EXISTING UTILITIES SHOWN ON THIS DRAWING IS BASED ON RECORD DRAWINGS AND FIELD SURVEY. IT IS THE USER'S RESPONSIBILITY TO VERIFY THE LOCATION AND DEPTH OF ALL UTILITIES PRIOR TO CONSTRUCTION. THE USER SHALL BE RESPONSIBLE FOR ANY DAMAGE TO UTILITIES OR PERSONS OR PROPERTY CAUSED BY FAILURE TO FOLLOW THESE WARNINGS.

