

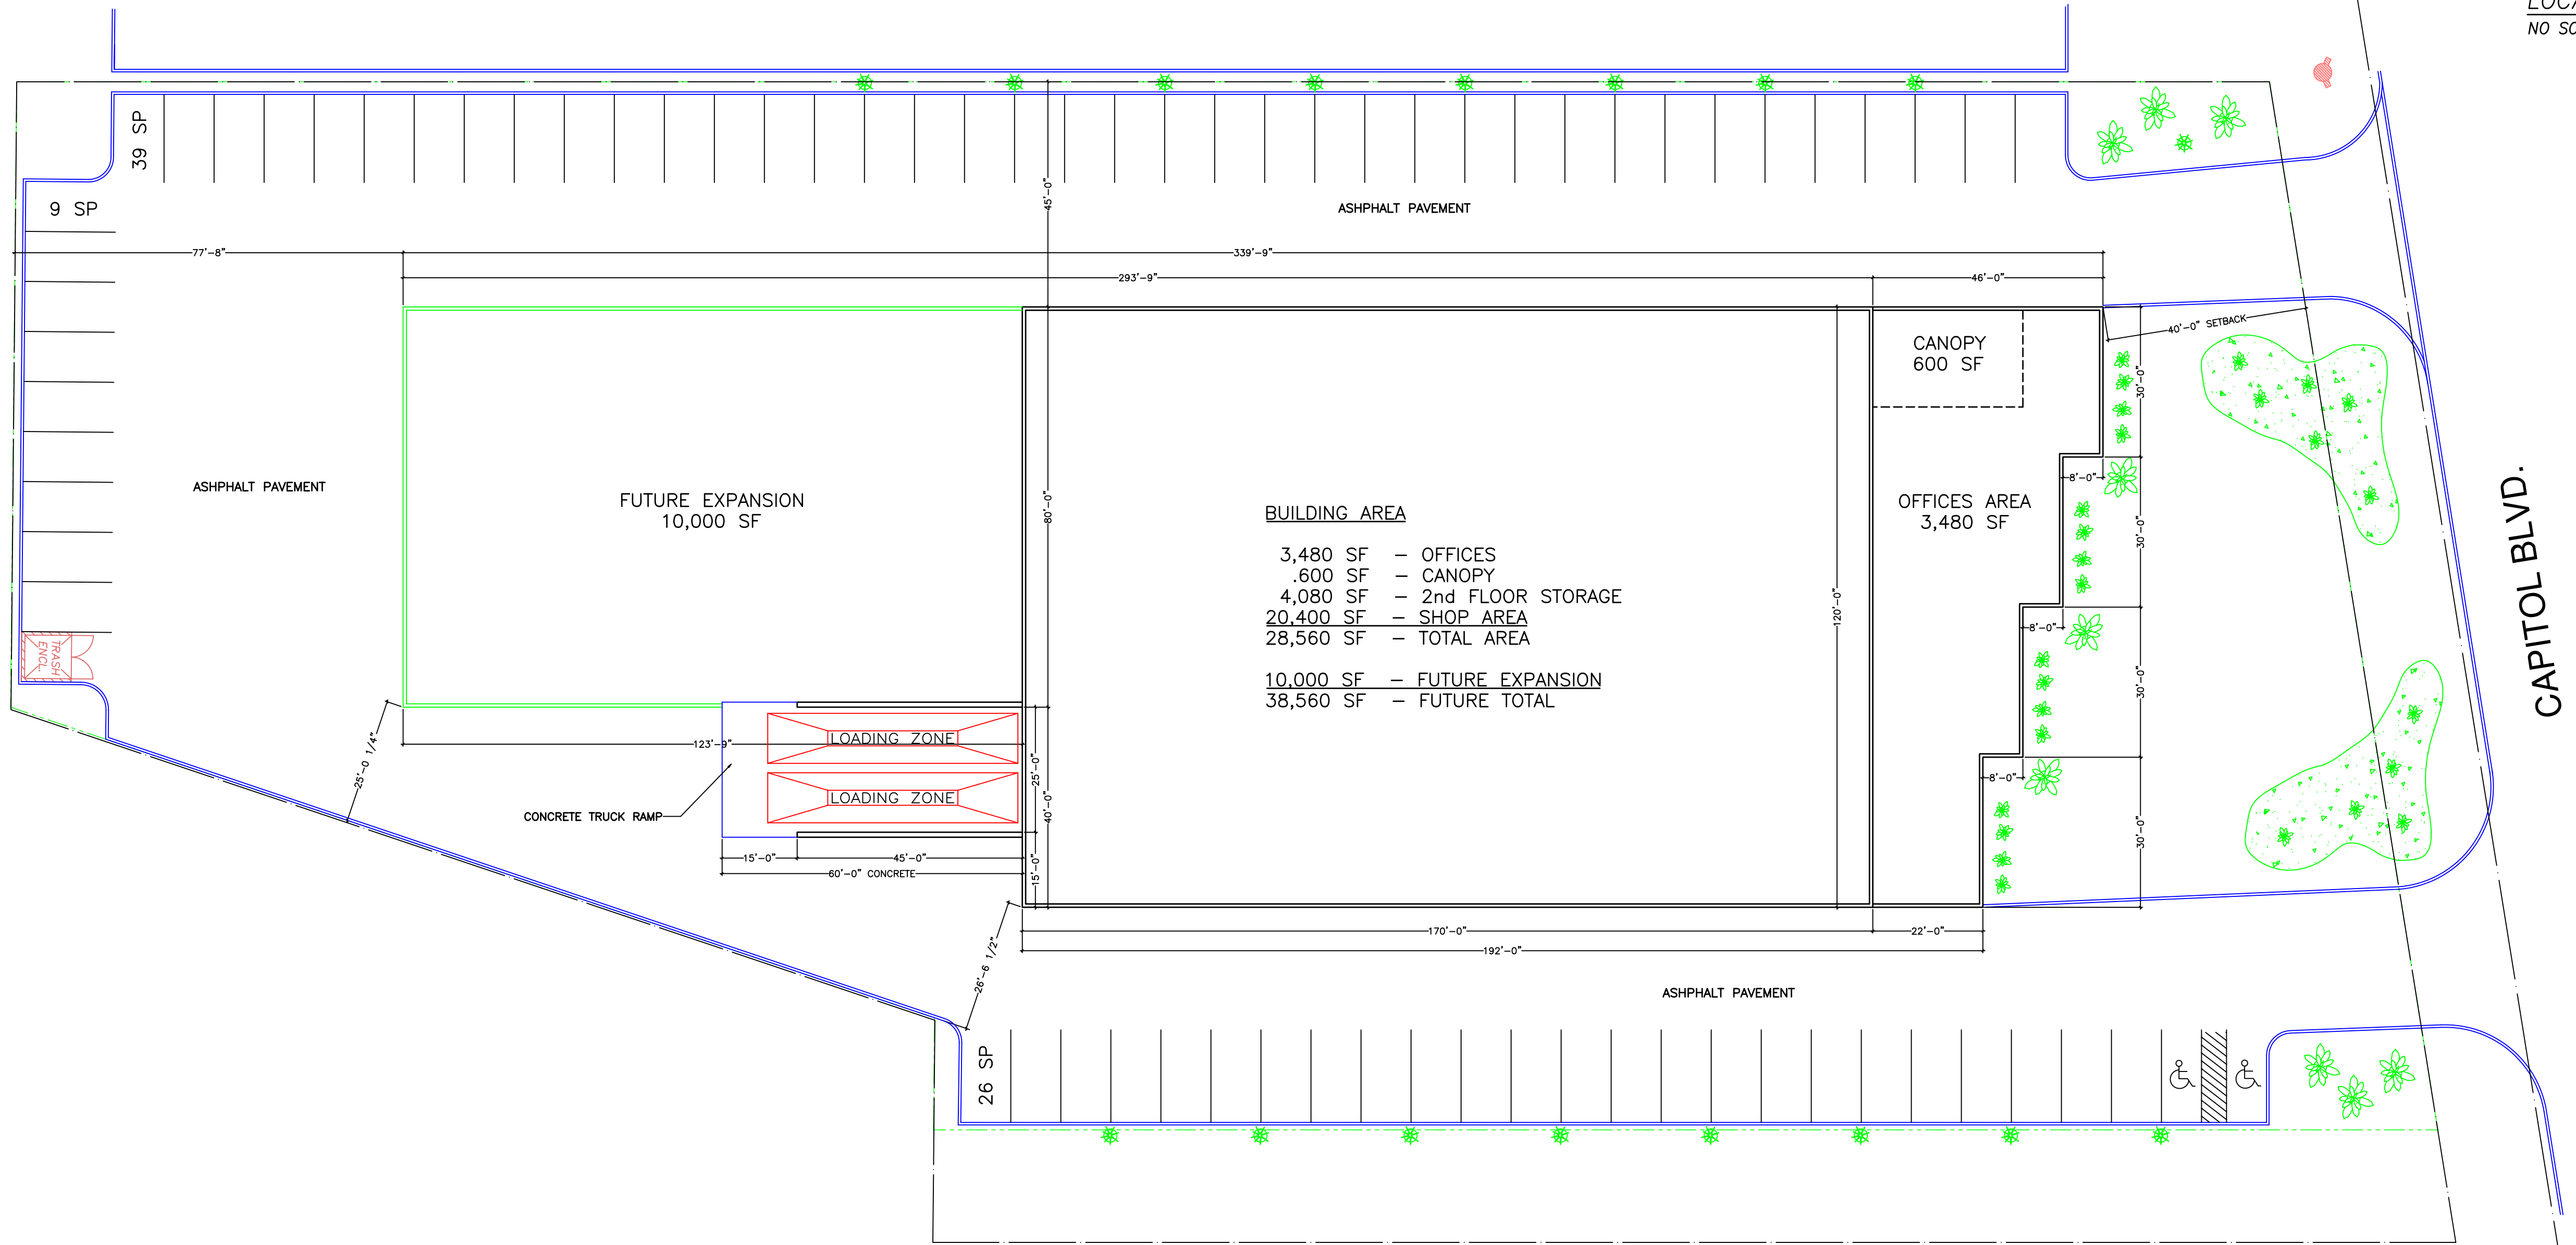


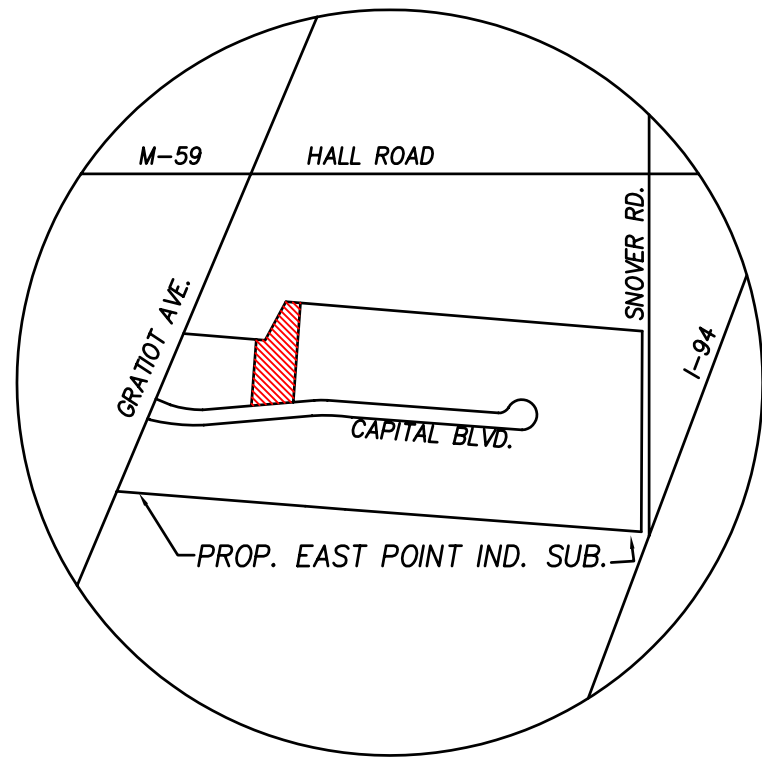

PROPOSED SITE PLAN

SCALE: 1" = 20'

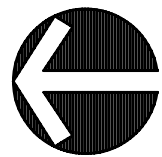

LOCATION MAP
NO SCALE

CAPITOL BLVD.

CAUTION !!!
BEFORE YOU DIG
CALL MISS DIG
1-800-482-7171
(TOLL FREE)

A R Decker & Associates Consulting Engineers Civil - Structural 906 East Long Lake Road Troy, Michigan 48098 Telephone (248) 528-3779 Facsimile (248) 528-3548 (888-2-4507-0)		R. BURGETT ODESSA BUILDERS 21570 HALL RD PO BOX 8 MT CLEMENS, MI 48046 (810) 468-3300 (810) 468-3308		CAP #2 EAST POINTE INDUSTRIAL PARK LOT #2 EAST POINTE INDUSTRIAL PARK CAPITOL BLVD MT CLEMENS, MI		PROPOSED SITE PLAN CAP "2"		DATE 2/23/98 3/20/98		DRAWN BY HAR HAR		ISSUED FOR PROPOSAL REVISION		SEAL		SHEET NO. SP-1		PROJECT NO. 97342	
--	--	--	--	--	--	-------------------------------	--	----------------------------	--	------------------------	--	------------------------------------	--	------	--	-------------------	--	----------------------	--