



roofplan

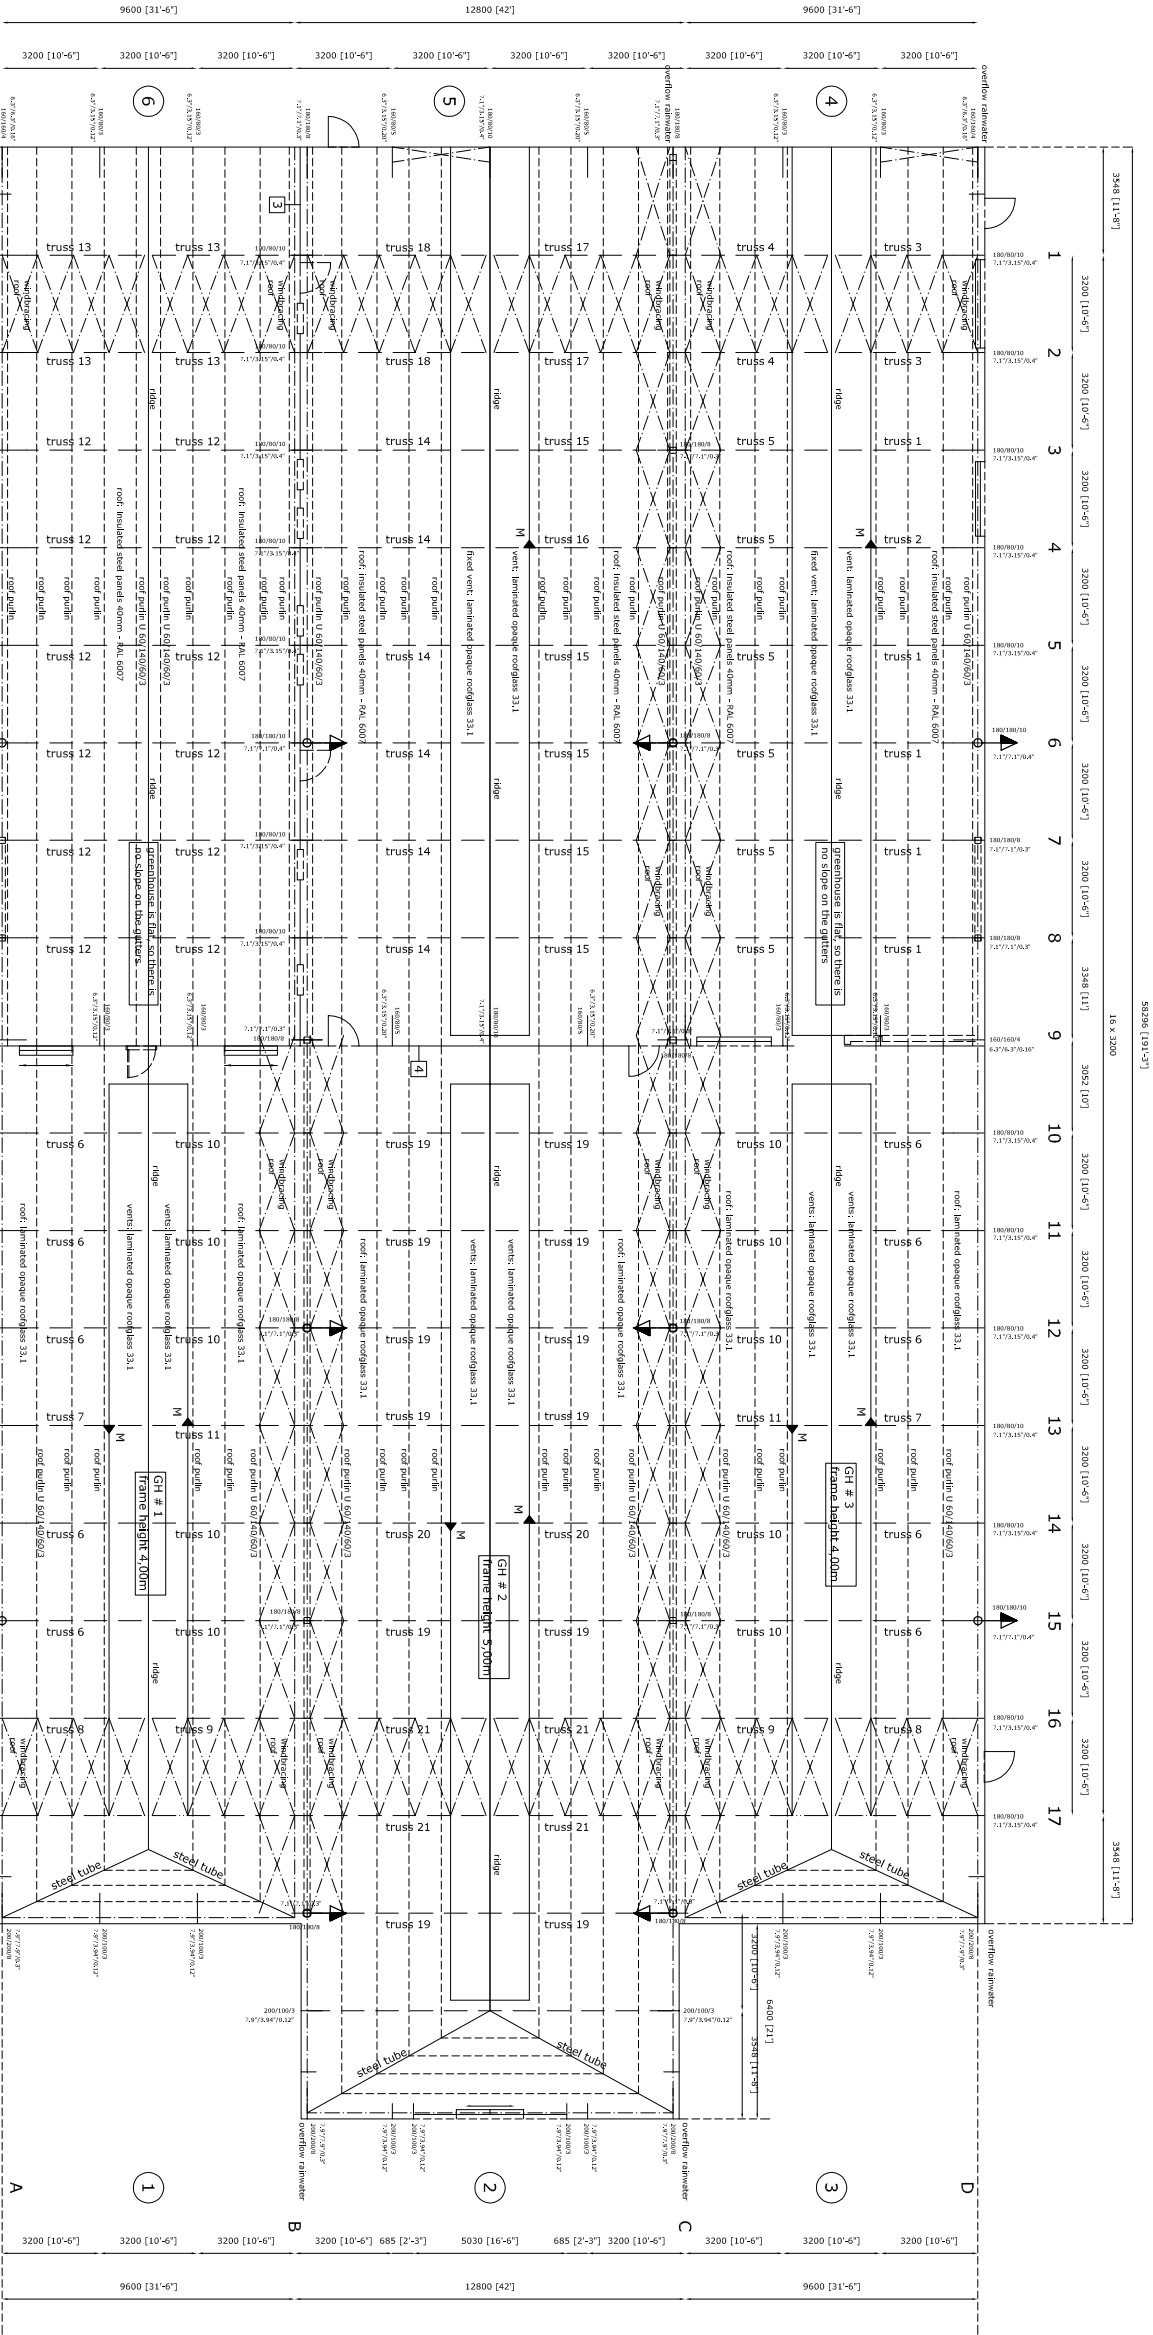

A		Details	
variation nr		variation description	
CONCERNING		CONSTRUCTION OF A WIDESPAN GREENHOUSE	
CLIENT		Planterra	
SITE			
TITLE		Roof plan	

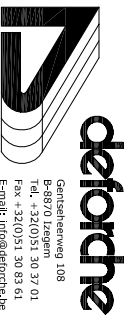

defordne

Gentsesteenweg 108
9000 Ghent
Tel. +32(0)51 30 37 01
Fax. +32(0)51 30 83 61
E-mail: info@defordne.be

file nr :
2007 0054

drawing nr :
SE 008

variation nr
variation date
drawn

drawn :
ACOU

date :
04/05/09

scale :
1/125