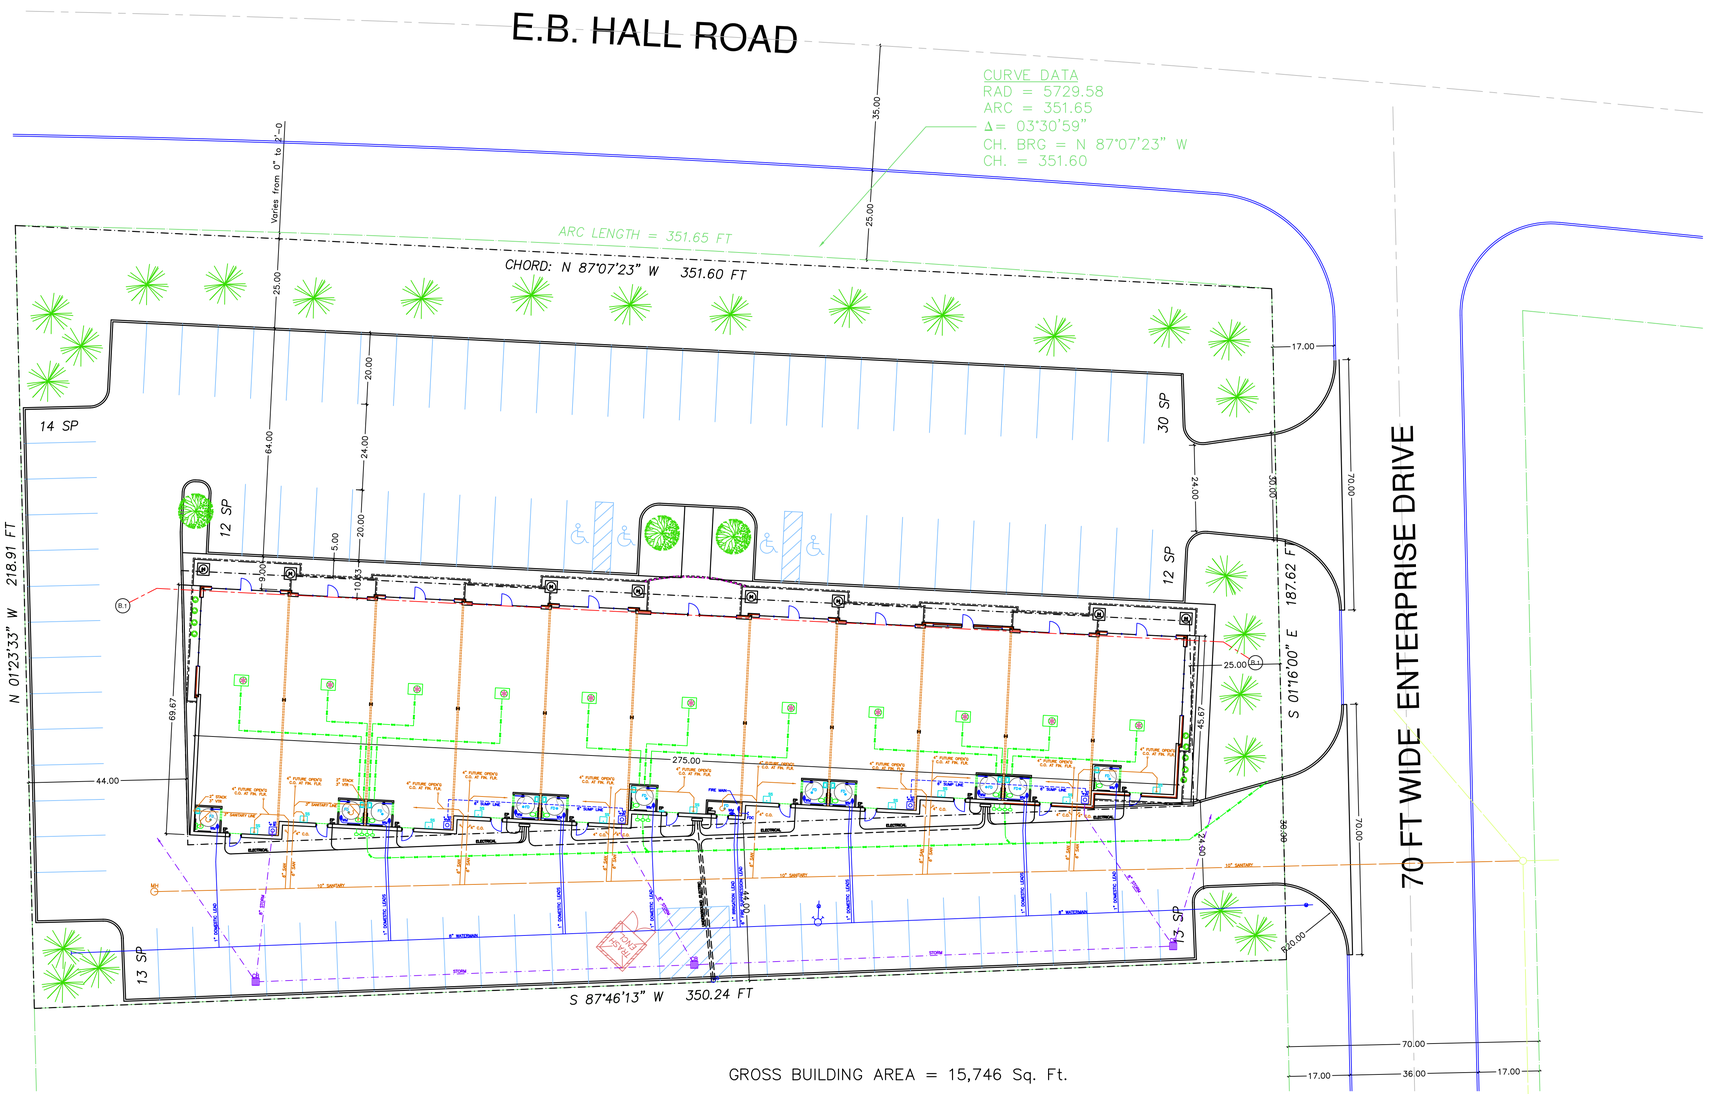

PROPOSED SITE PLAN

SCALE: 1" = 20'

LOT AREA = 71,862 Sq Ft
= 1.65 Acres

CAUTION !!!
THE LOCATIONS AND ELEVATIONS OF EXISTING UNDERGROUND UTILITIES AS SHOWN ON THIS PLAN ARE BASED ON RECORDS AND ARE APPROXIMATE. WE IS EITHER EXPRESSED OR IMPLIED, AS TO THE COMPLETENESS OR ACCURACY THEREOF. THE CONTRACTOR IS RESPONSIBLE FOR DETERMINING THE EXACT LOCATIONS AND ELEVATIONS OF ALL UTILITIES PRIOR TO THE START OF CONSTRUCTION.

3 WORKING DAYS
BEFORE YOU DIG
CALL MISS DIG
1-800-482-7171
(TOLL FREE)

A R Decker & Associates
Consulting Engineers
Civil — Structural
906 East Long Lake Road
Troy, Michigan 48098
Telephone (248) 528-3779
Facsimile (248) 528-3548

(720',480')

CLIENT
RICHARD E. BURGETT
ODESSA BUILDERS, INC.
45000 River Ridge Dr., Suite 200
Clinton Twp, MI 48038
(586) 416-4500
(586) 226-5666

PROJECT TITLE
SPEC. BLDG. 10E
LOT #10, ENTERPRISE
INDUSTRIAL SUBDIVISION
HALL ROAD & ENTERPRISE DRIVE
CLINTON TWP., MI 48038

SHEET TITLE
PROPOSED SITE PLAN

DATE	DRWN. BY	ISSUED FOR
7/3/02	HJR	PRELIMINARY
7/24/02	HJR	REVISION
11/13/02	HJR	REVISION, PER REZONING

SEAL

SHEET NO.
SP-1

PROJECT NO.
02-0436