
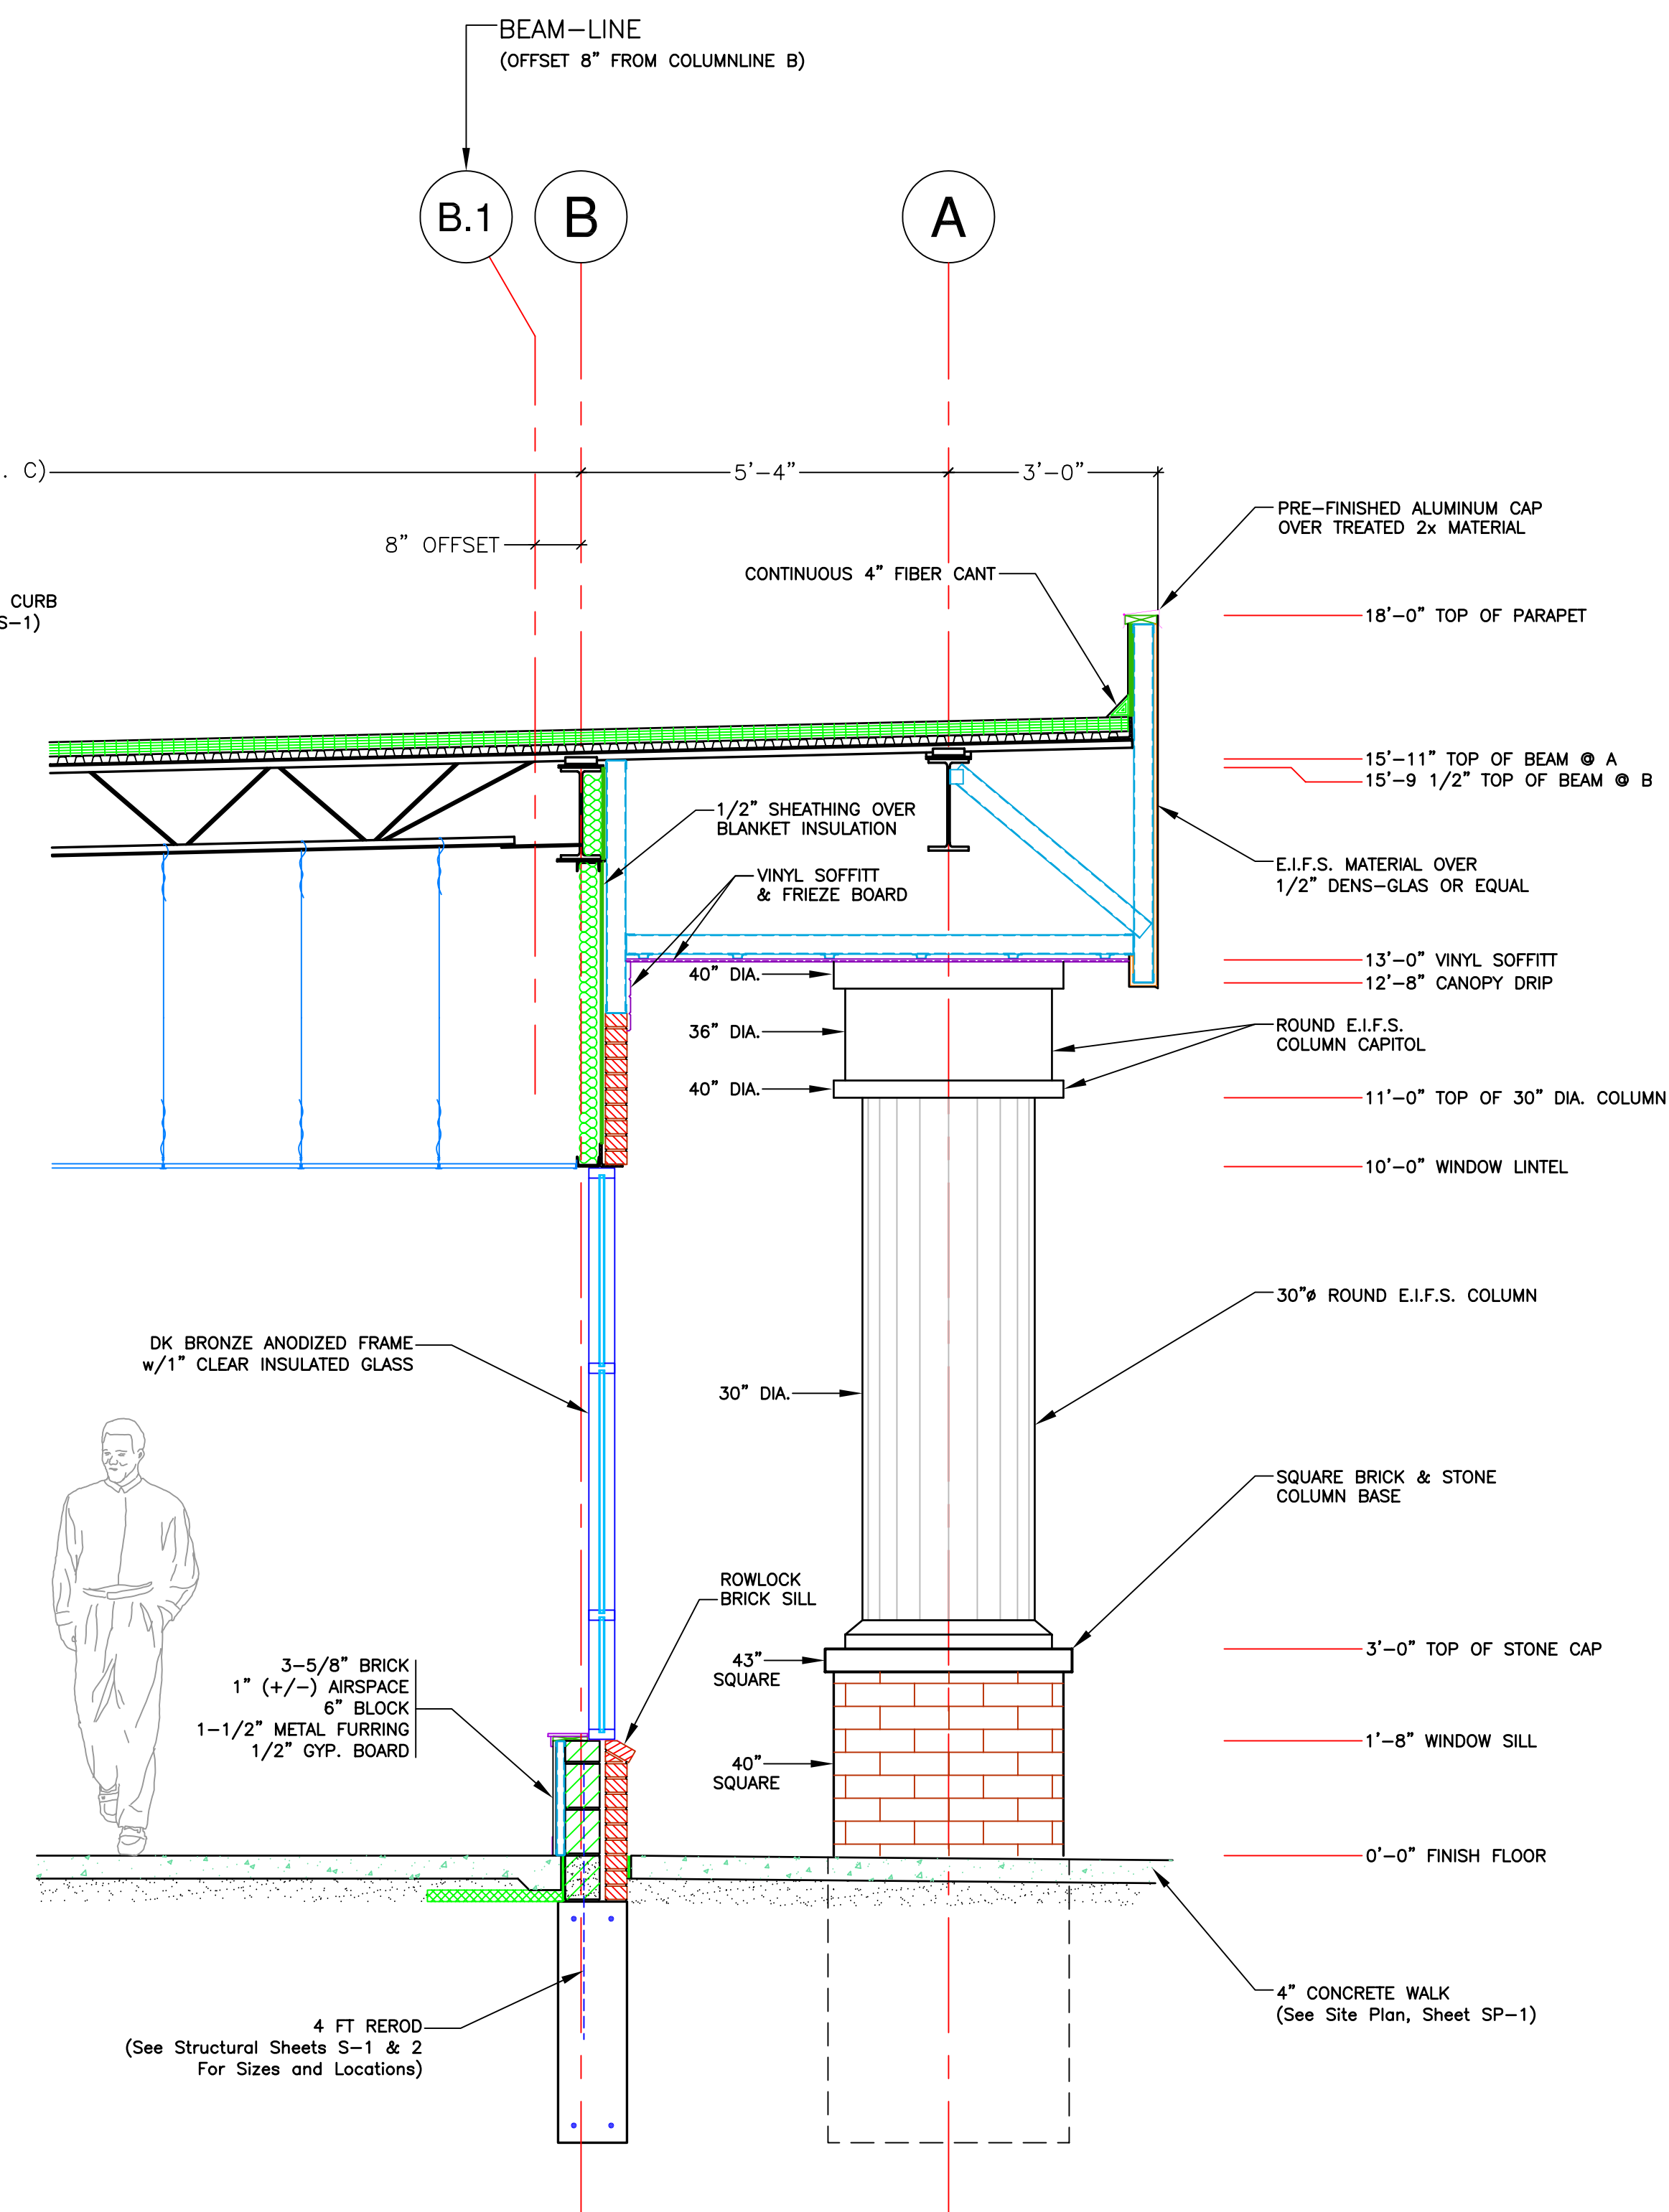
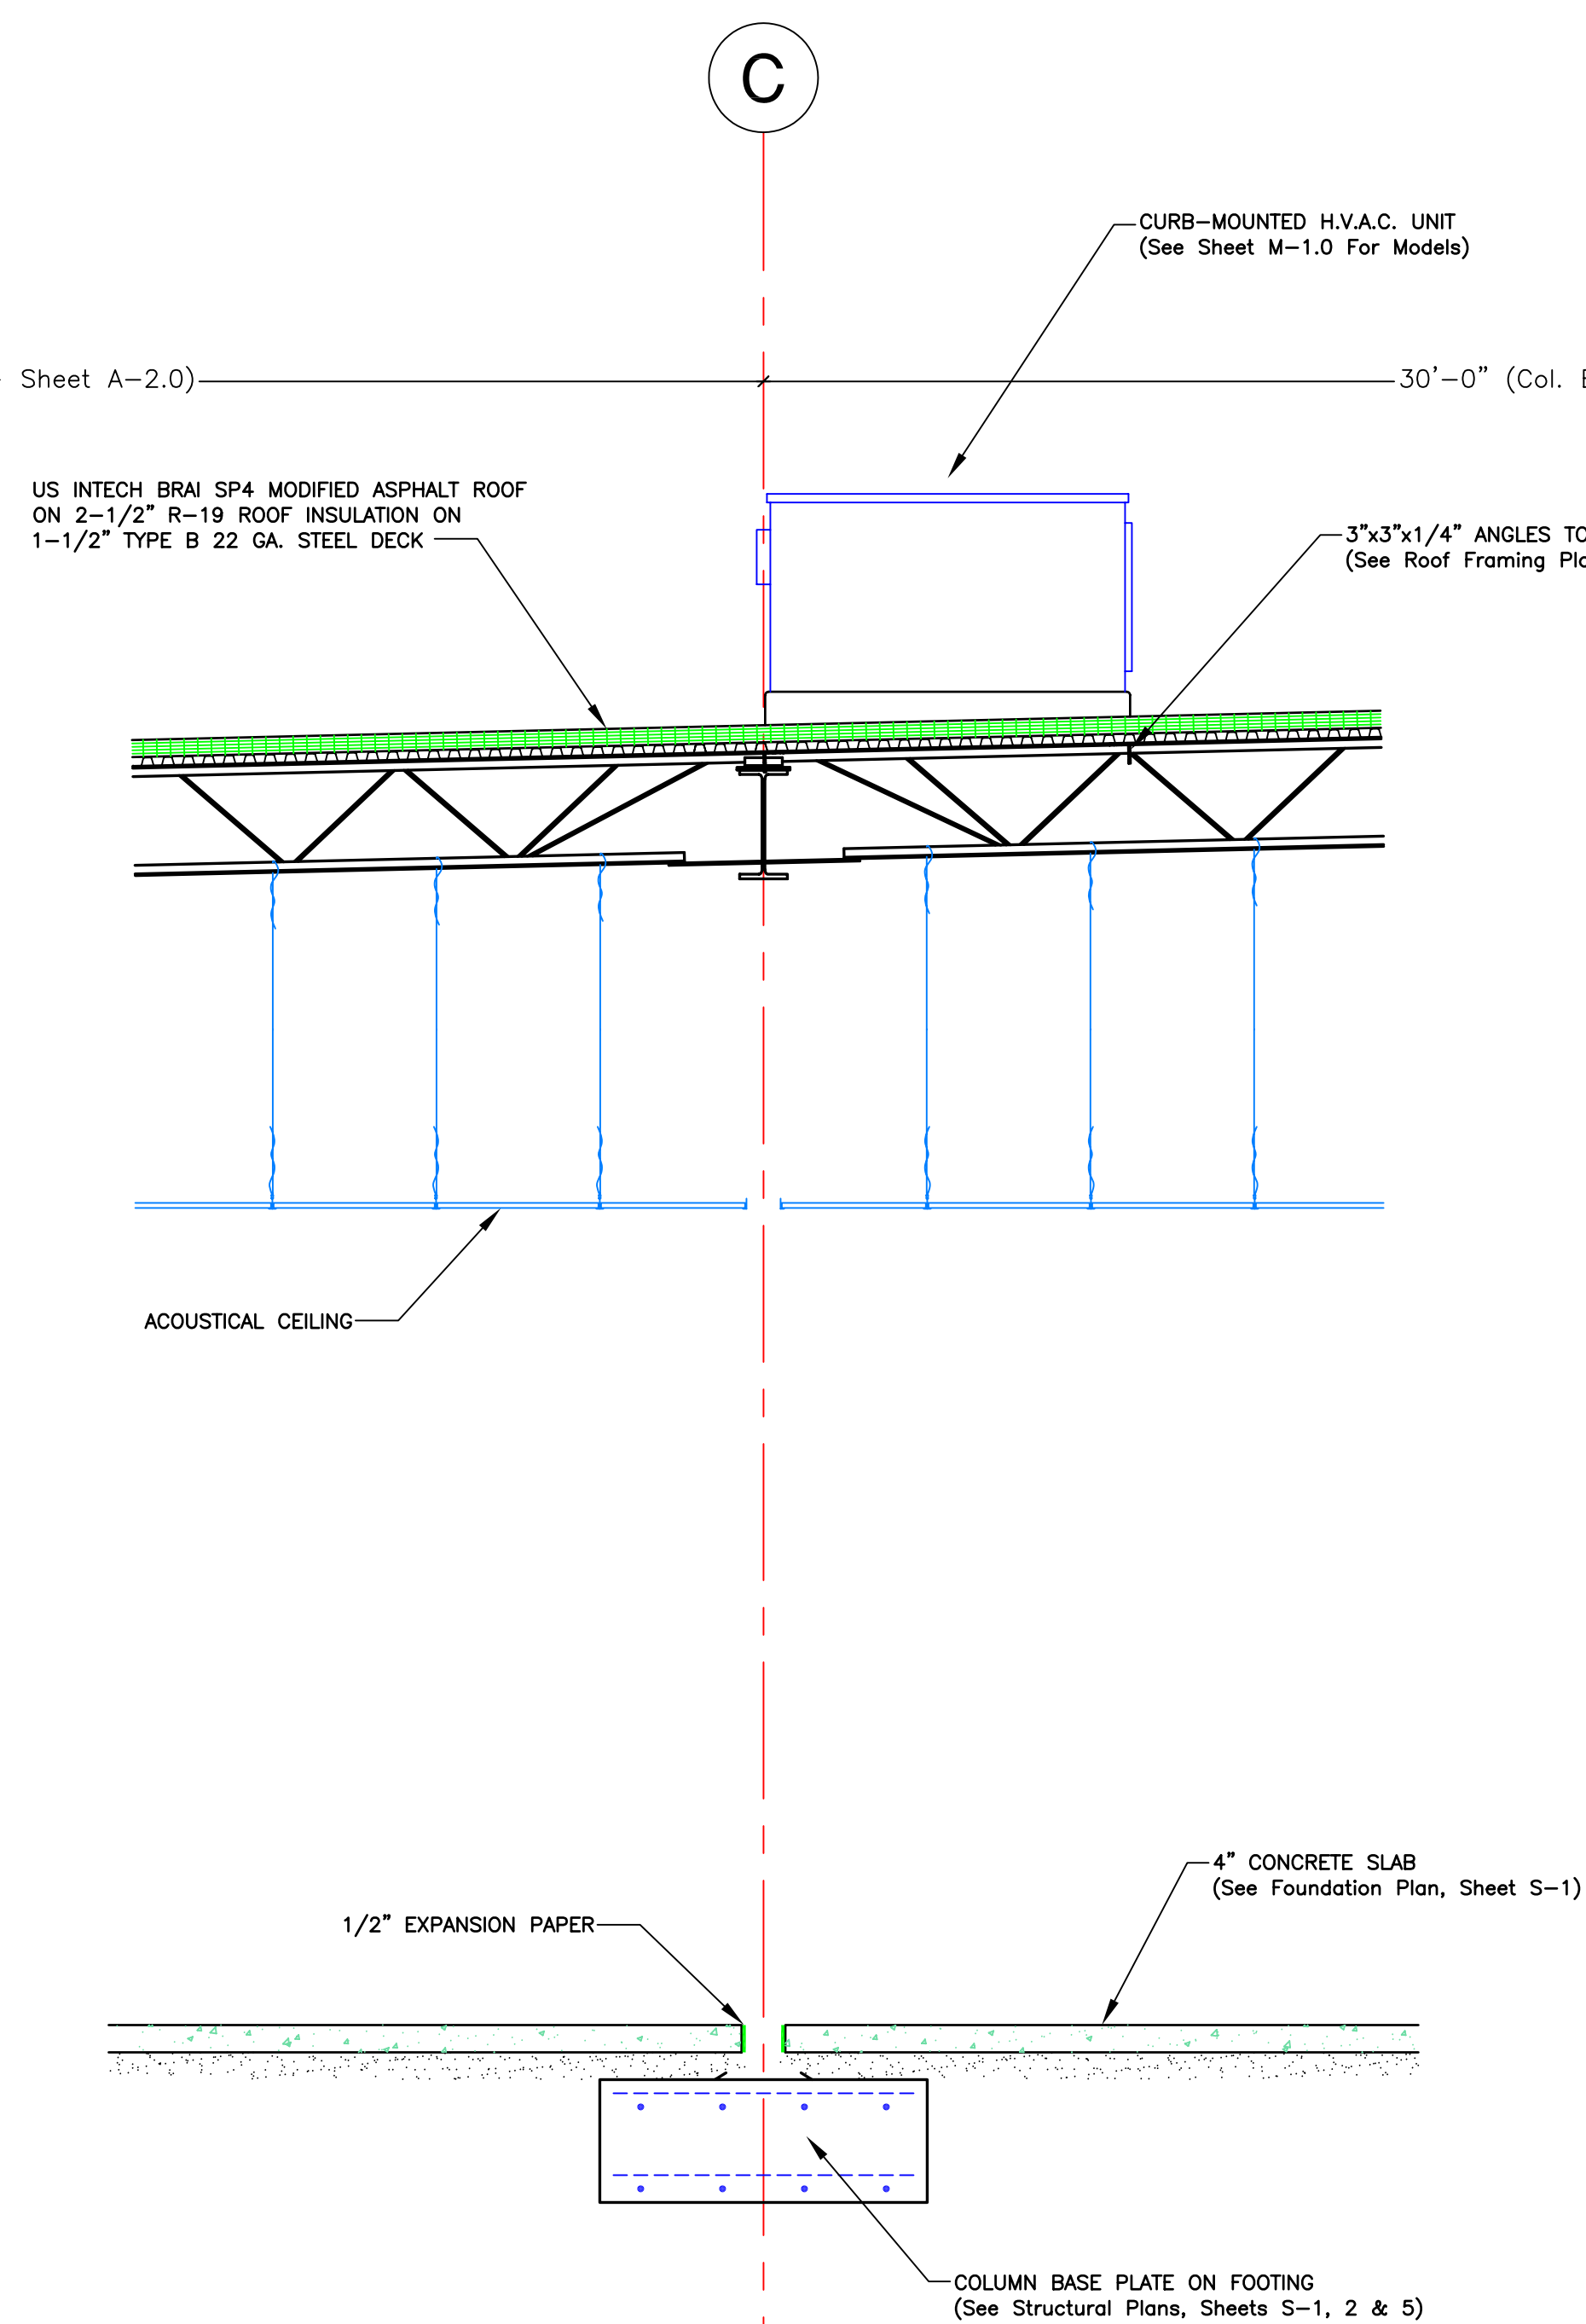


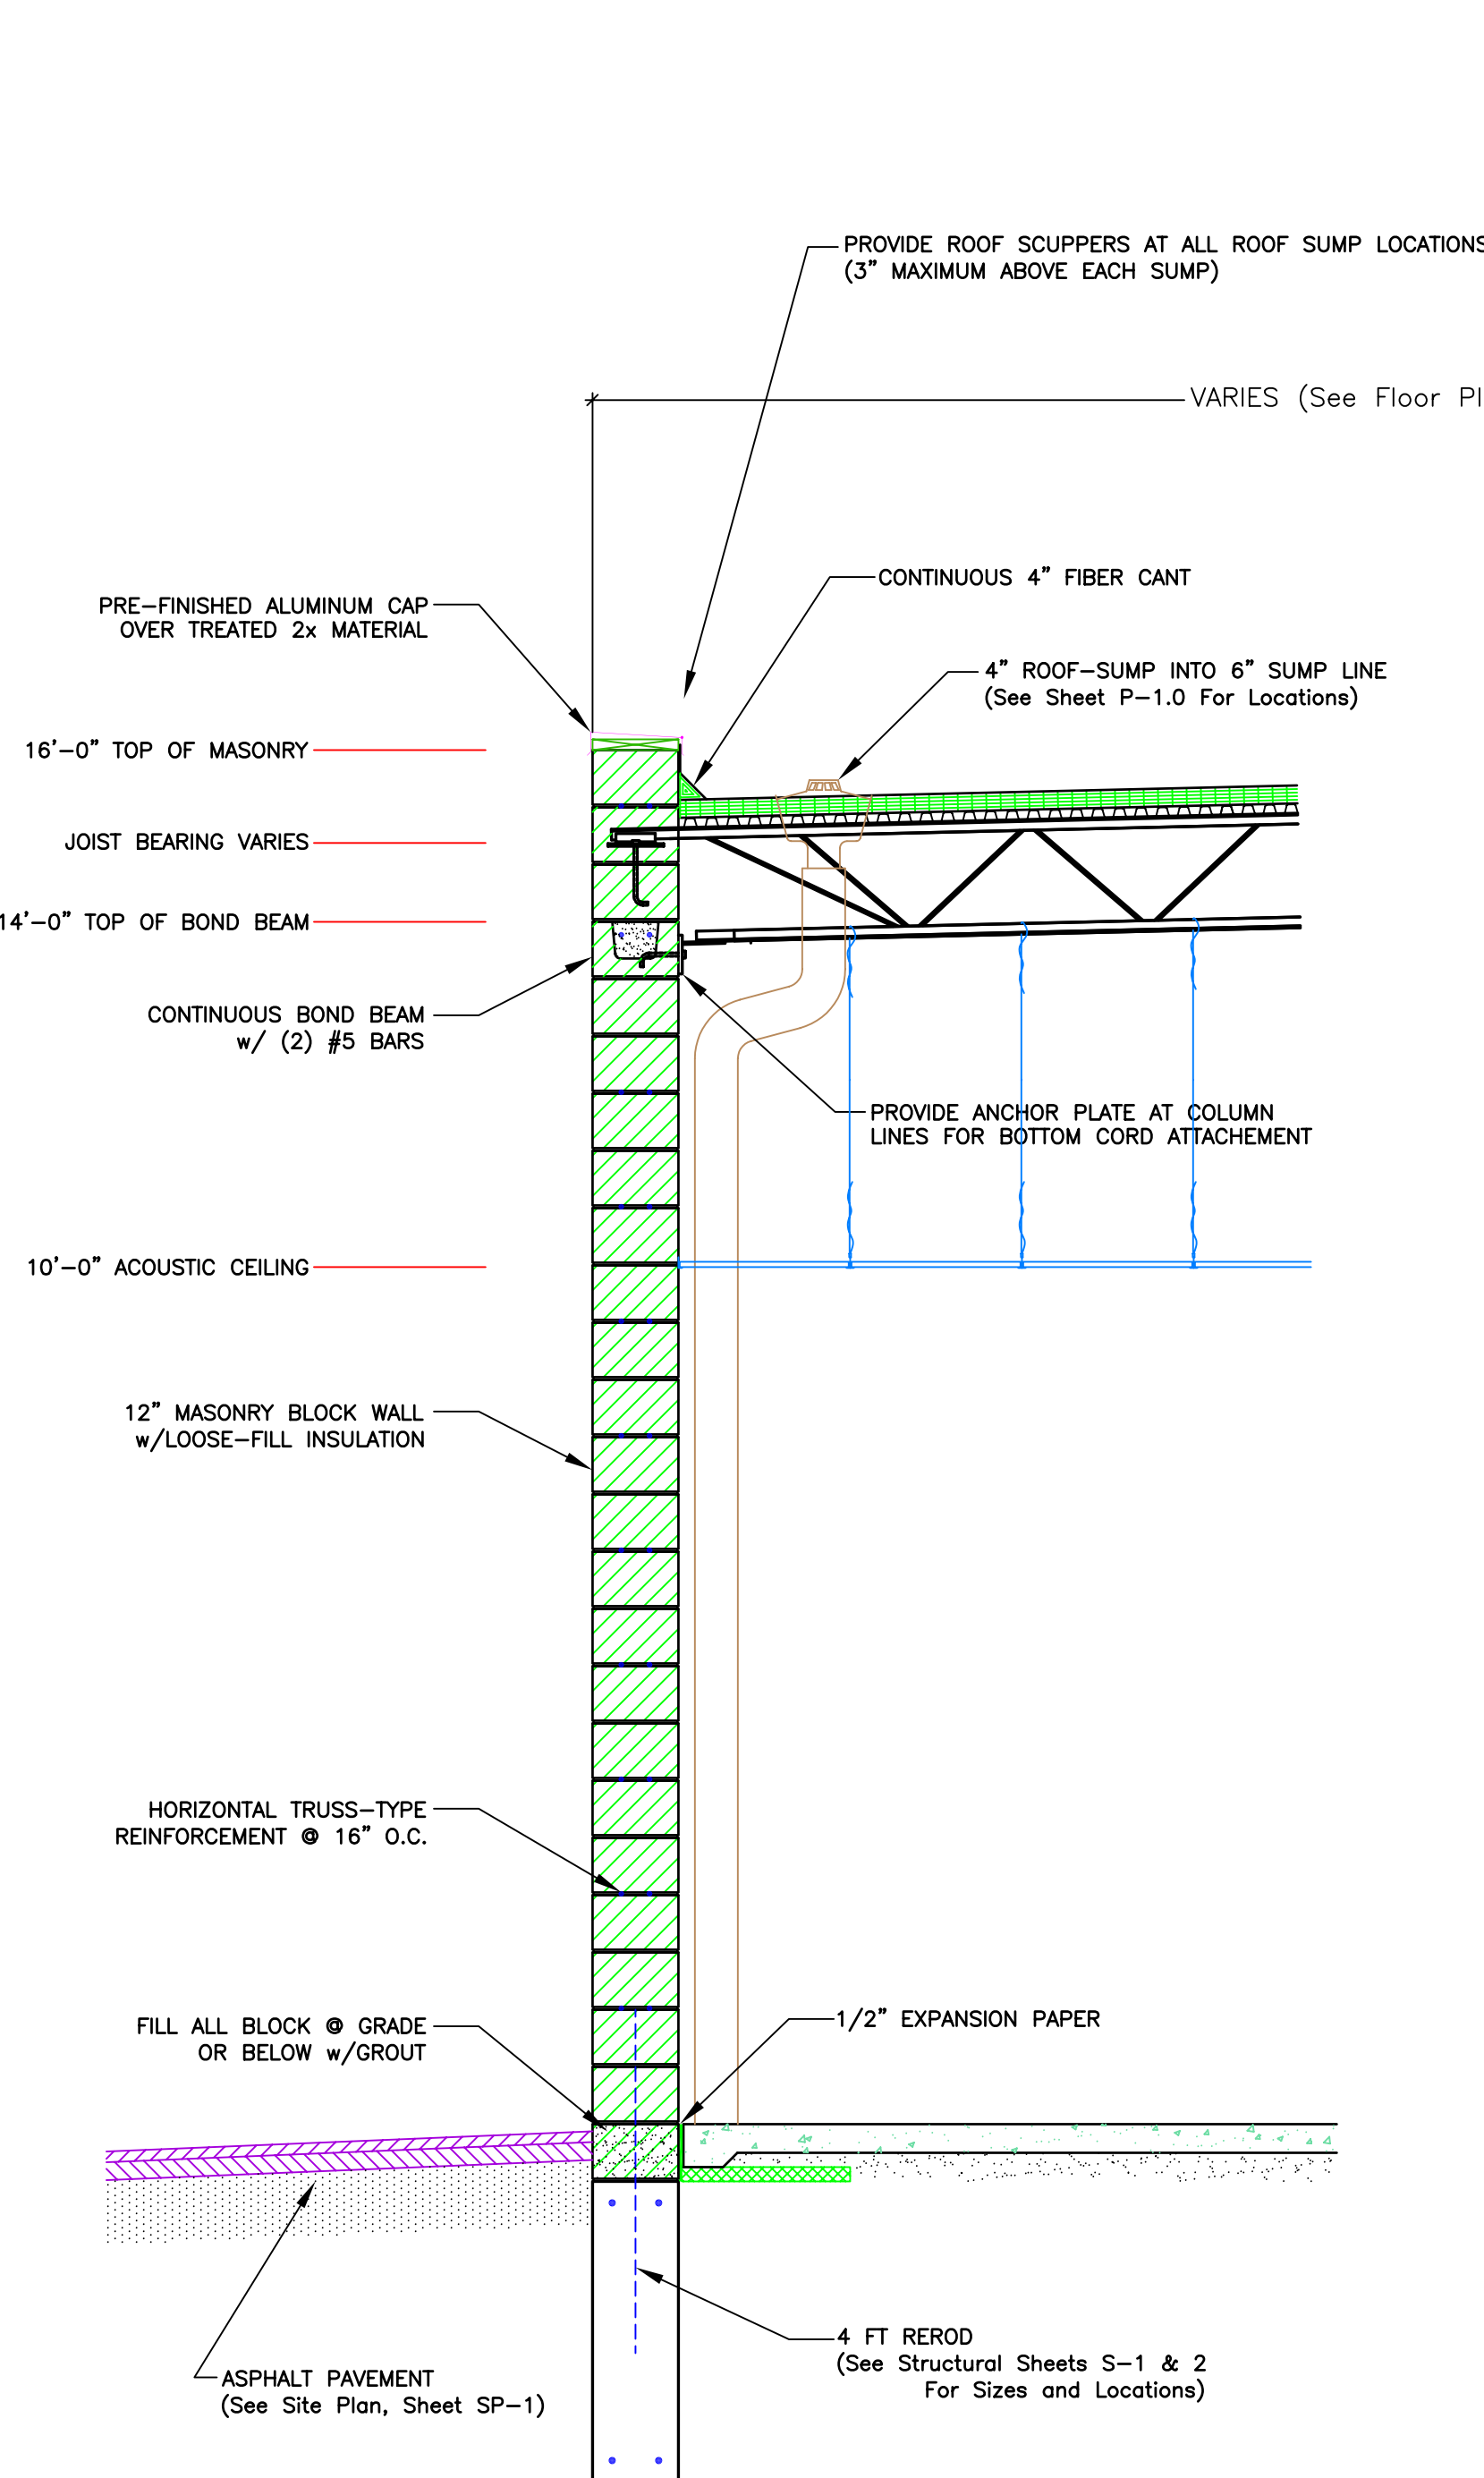

PLEASE NOTE:

THIS DRAWING IS DIAGRAMMATIC AND SHOULD BE USED TO DETERMINE THE DESIGN INTENT. THE CONTRACTOR SHALL FIELD VERIFY ALL WORK AND SHALL NOTIFY THE DESIGNER IMMEDIATELY OF ANY DISCREPANCIES IN THE DOCUMENTS BEFORE PROCEEDING. FAILURE TO DO SO WILL RESULT IN THE CONTRACTOR TAKING ALL RESPONSIBILITY AND LIABILITY IN SAID DISCREPANCIES.

A R Decker & Associates
Consulting Engineers
Civil — Structural
906 East Long Lake Road
Troy, Michigan 48098
Telephone (248) 528-3779
Facsimile (248) 528-3548

CLIENT

RICHARD E. BURGETT
ODESSA BUILDERS, INC.

45000 River Ridge Dr., Suite 200
Clinton Township, MI 48038

Phone: (586) 416-4500
Fax: (586) 226-5666

PROJECT TITLE

ENTERPRISE SQUARE
(Enterprise Square @ Hall)

Hall Road (M-59) at Enterprise Drive
Clinton Township, MI 48038

SHEET TITLE
BUILDING SECTIONS

[illegible]

SEAL

SHEET NO.
A-5.0

PROJECT NO.	02-0436
-------------	---------