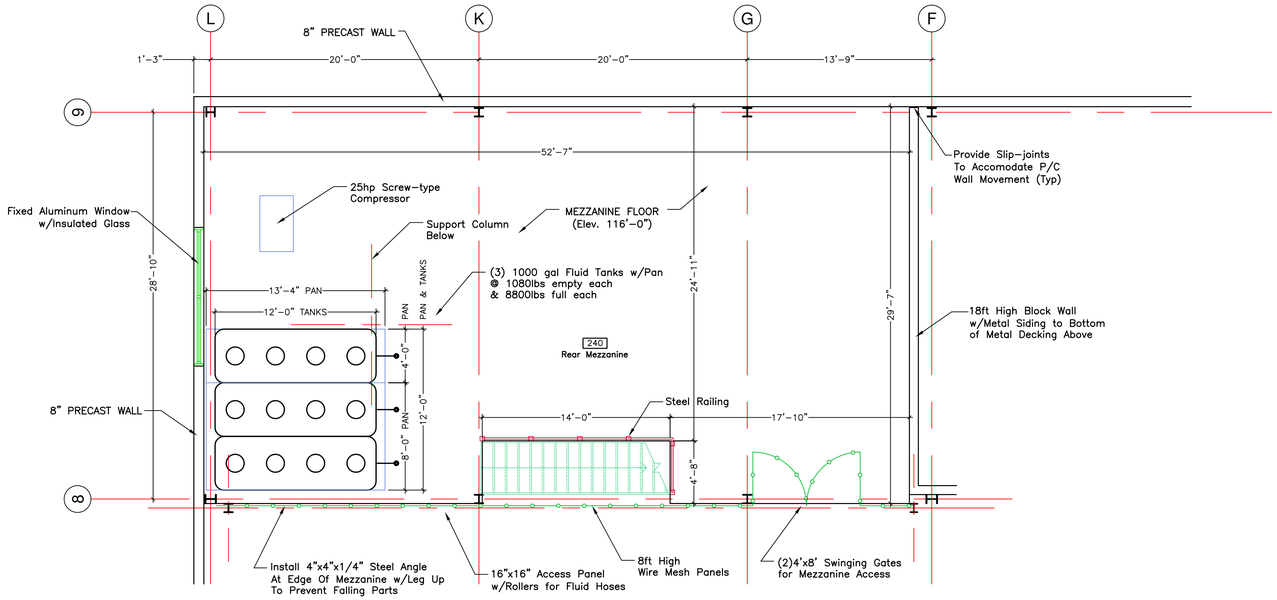

REAR MEZZANINE PLAN

SCALE: 3/16" = 1'-0"

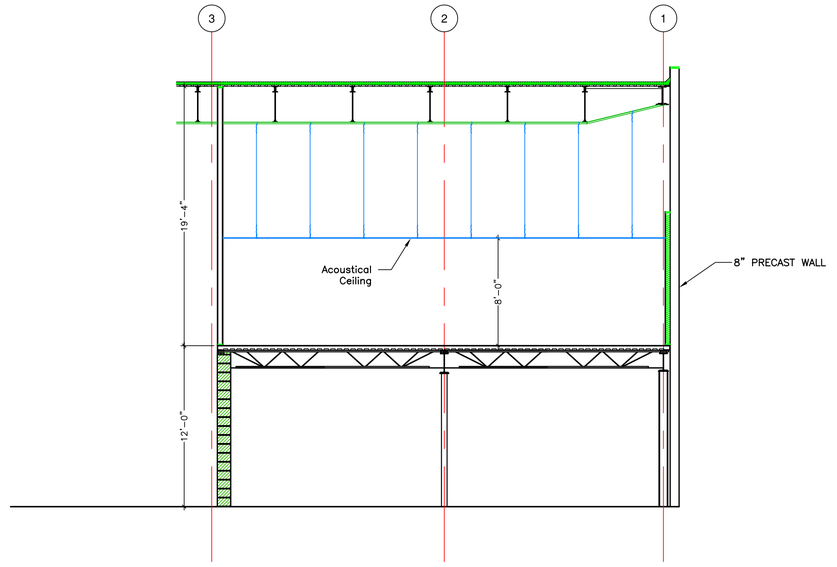

1 / A-2.3

BUILDING SECTION

SCALE: 3/16" = 1'-0"

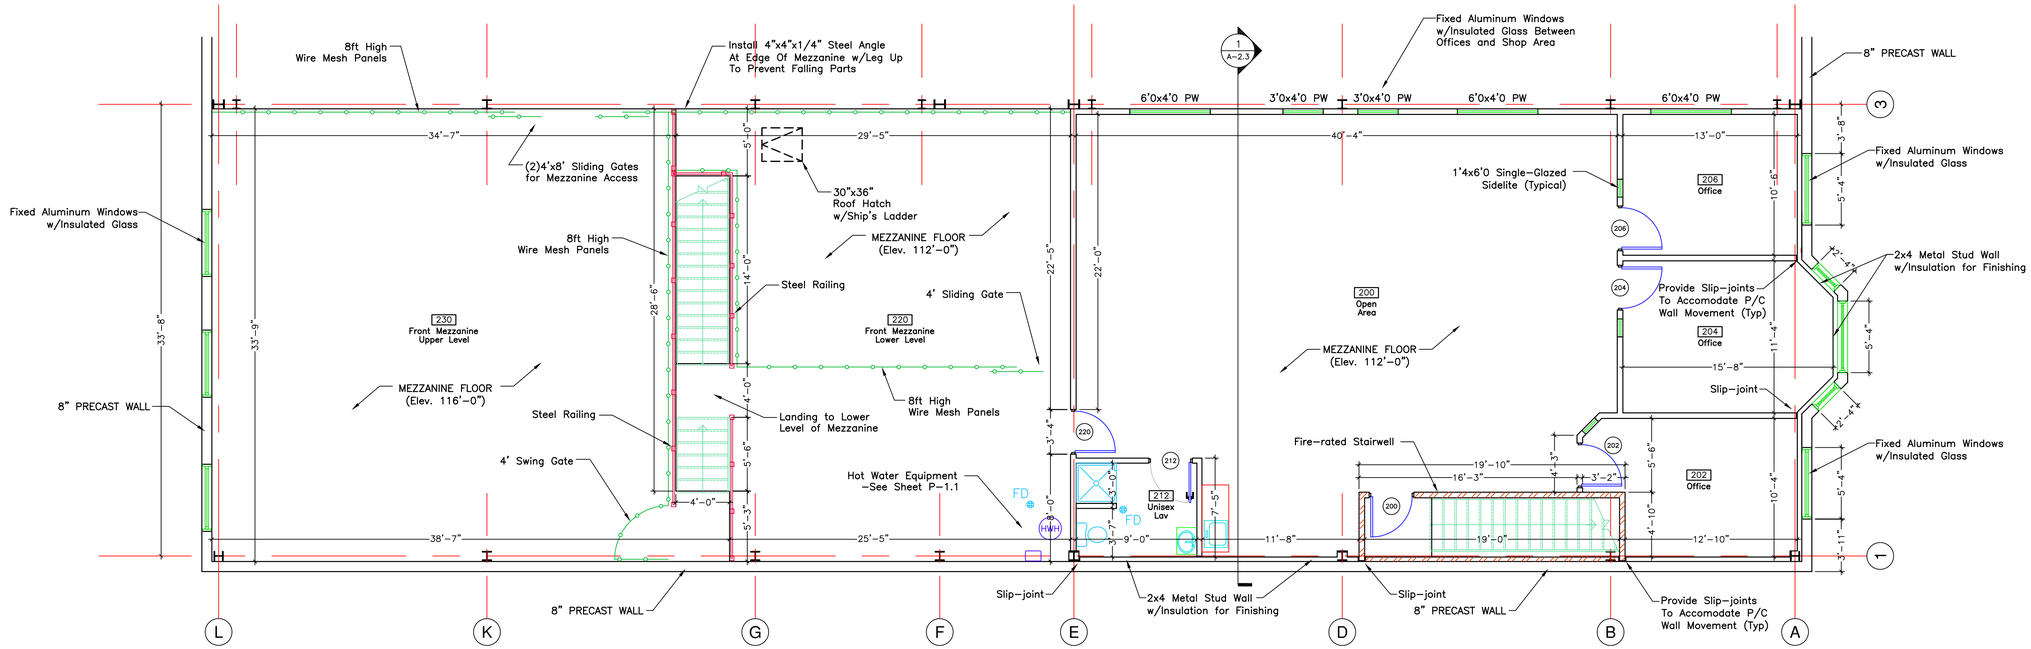

FRONT MEZZANINE PLAN

SCALE: 3/16" = 1'-0"

A R Decker & Associates
Consulting Engineers
Civil — Structural
920 East Long Lake Road
Troy, Michigan 48085
Telephone (248) 528-3779
Facsimile (248) 528-3548

CLIENT
JOHN CARLO, INC.
45000 RIVER RIDGE DR.
SUITE 200, RIVER RIDGE CORP. CENTRE
CLINTON TWP., MI 48038
(586) 416-4500
(586) 226-5666

PROJECT TITLE
MAINTAINENCE BUILDING
14889 33 MILE ROAD
BRUCE TWP., MI 48065

SHEET TITLE
FRONT & REAR
MEZZANINE PLANS
-PHASE ONE

DATE	DRWN BY	ISSUED FOR
11/02/03	HJR	ISSUED FOR BUILDING PERMIT
01/23/04	HJR	ADDED BEAMS FOR HOISTS
03/12/04	HJR	REMOVE HOST BEAMS
03/12/04	HJR	ADD SLIP JOINTS FOR PRE-CAST
05/24/04	HJR	REVISE PRECAST WALL DEPTH
06/03/04	HJR	REVISE FRONT STAIRWELL
09/17/04	HJR	ADD BUILDING SECTION
10/11/04	HJR	CHANGE OFFICE LAYOUT
10/26/04	HJR	ROTATE FLUID TANKS 90
12/20/04	HJR	REVISE WIRE SCREENING

SEAL

SHEET NO.
A-2.3

PROJECT NO.
03-0018