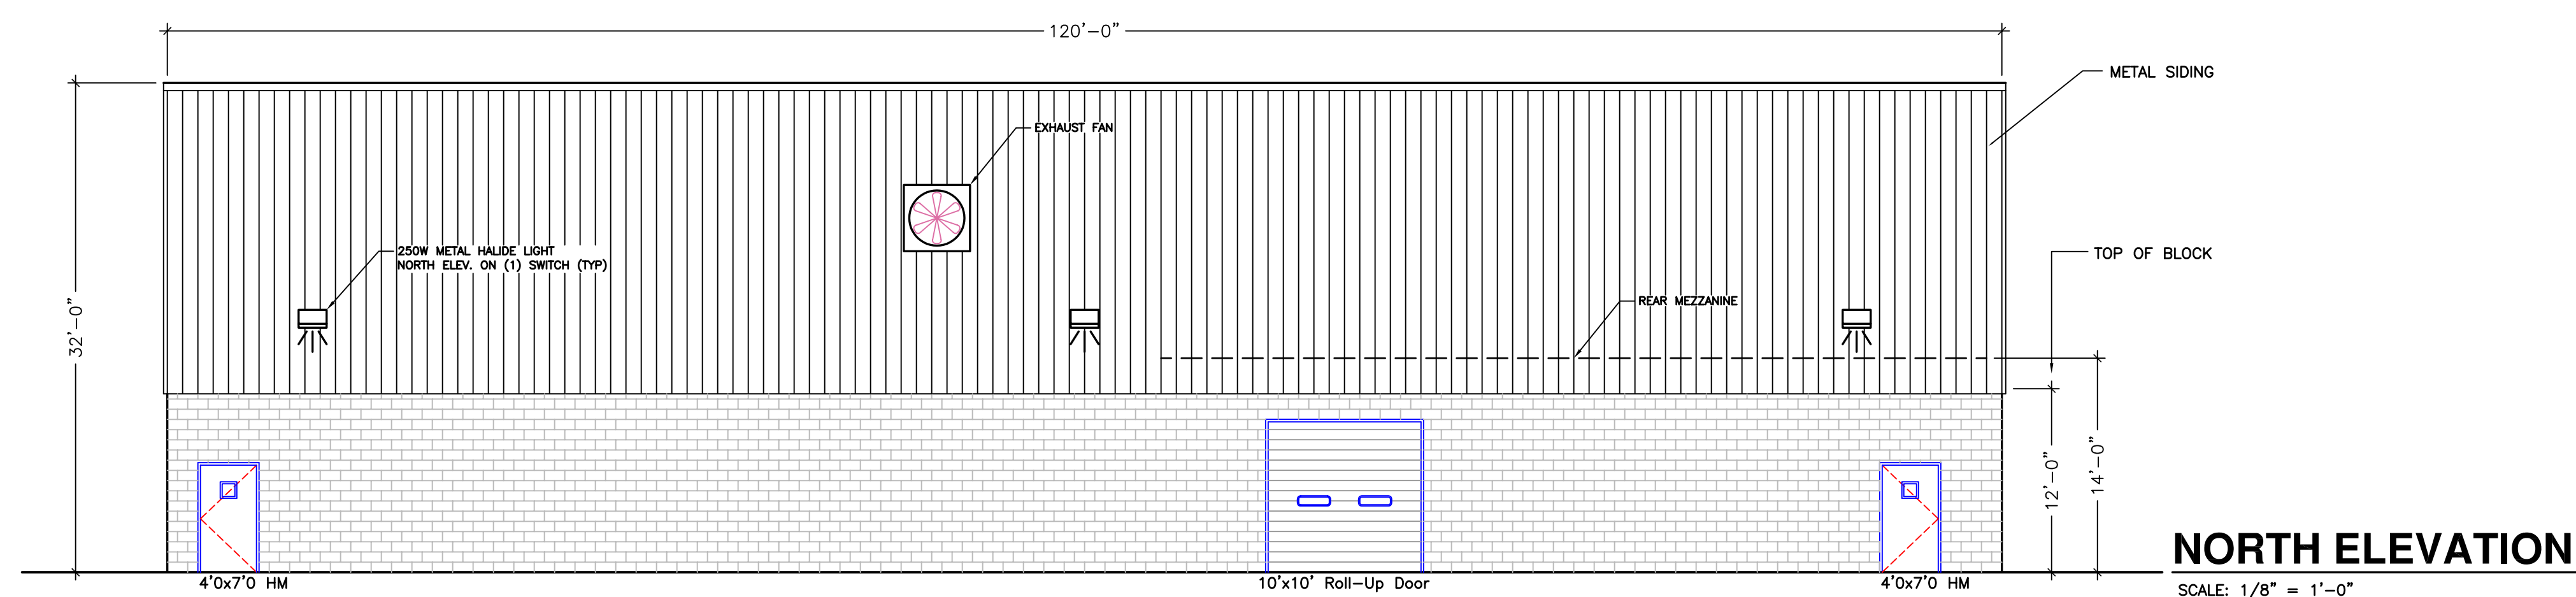
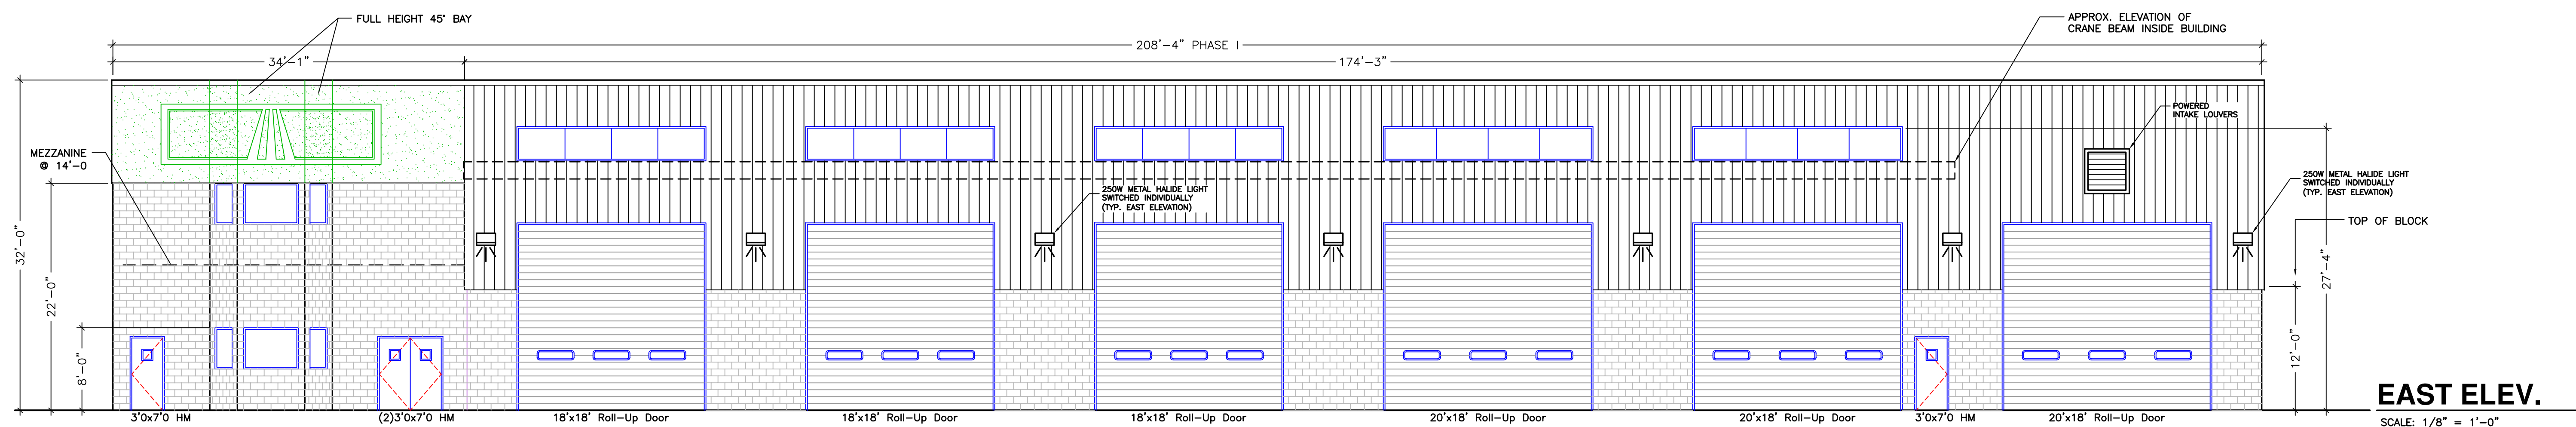
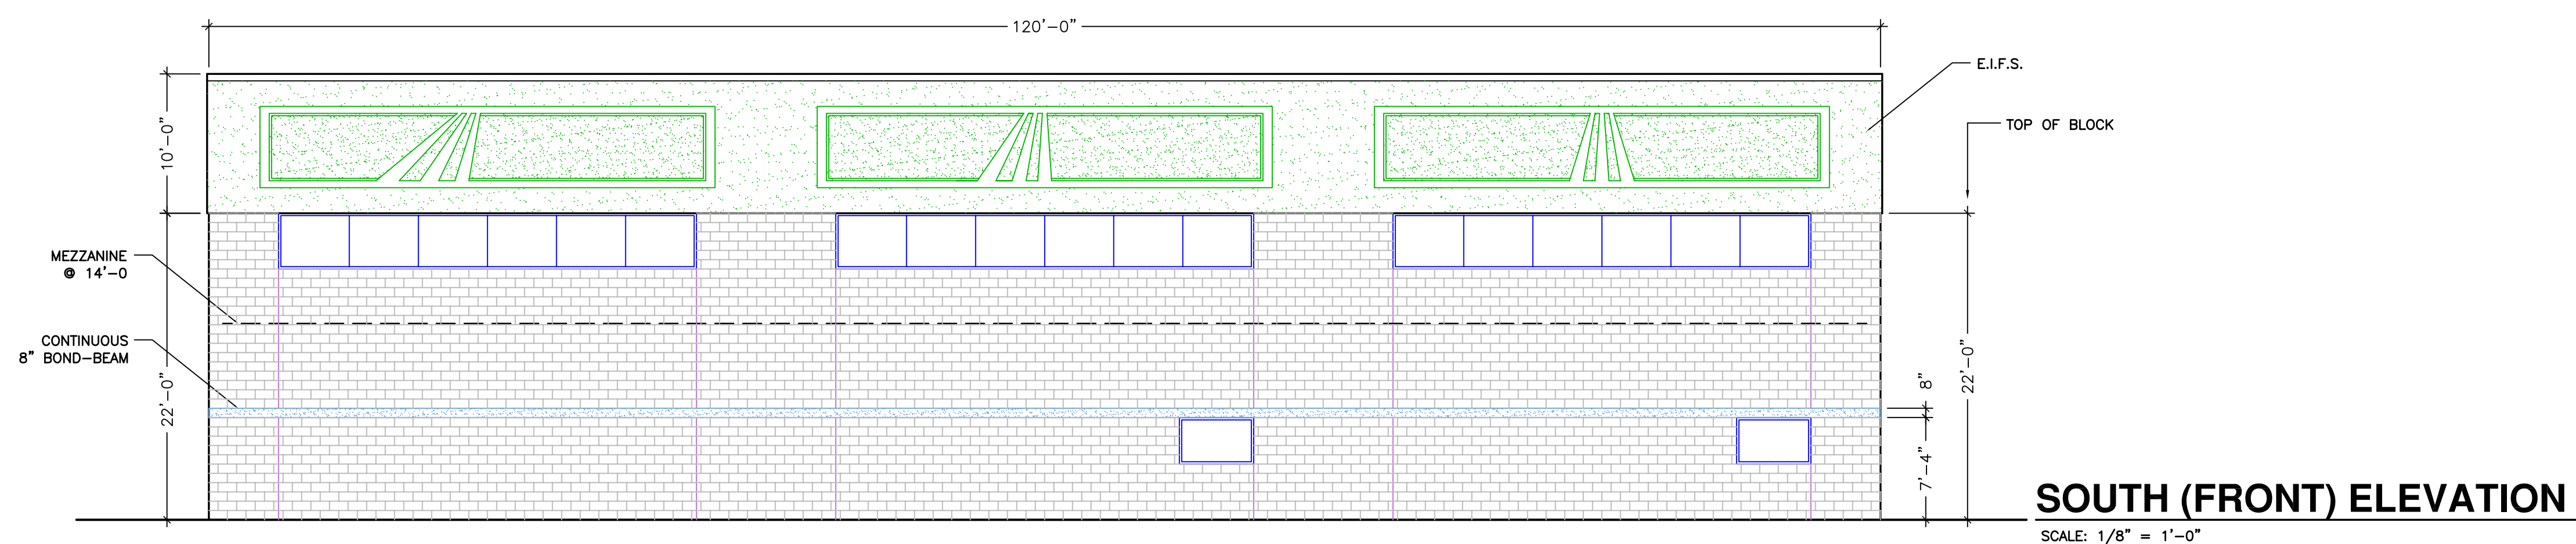


A R Decker & Associates
Consulting Engineers
Civil — Structural
906 East Long Lake Road
Troy, Michigan 48098
Telephone (248) 528-3779
Facsimile (248) 528-3548

CLIENT
JOHN CARLO, INC.

JOHN CARLO, INC.
15000 RIVER RIDGE DR.
SUITE 200, RIVER RIDGE CORP. CENTRE
CLINTON TWP., MI 48038
(586) 416-4500
(586) 226-5666

PROJECT TITLE
MAINTENANCE BUILDING

PROJECT TITLE

MAINTENANCE BUILDING

33 MILE RD & POWELL
BRUCE TWP., MI

SHEET TITLE
BUILDING ELEVATIONS

SHEET TITLE

BUILDING ELEVATIONS

<u>D</u> A <u>T</u> E	<u>D</u> R O <u>W</u> N B I <u>Y</u>	<u>I</u> S <i>S</i> <u>U</u> E <u>D F</u> O <u>R</u>
11/15/01	HJR _____	PRELIMINARY
01/24/02	HJR _____	ADD PHASE II (OFFICE AREA)
02/08/03	HJR _____	UPDATE TITLEBLOCK
03/19/03	HJR _____	REVISE EXTERIOR

SEAL

SHEET NO.

D-4.0

PROJECT NO.	
-------------	--