


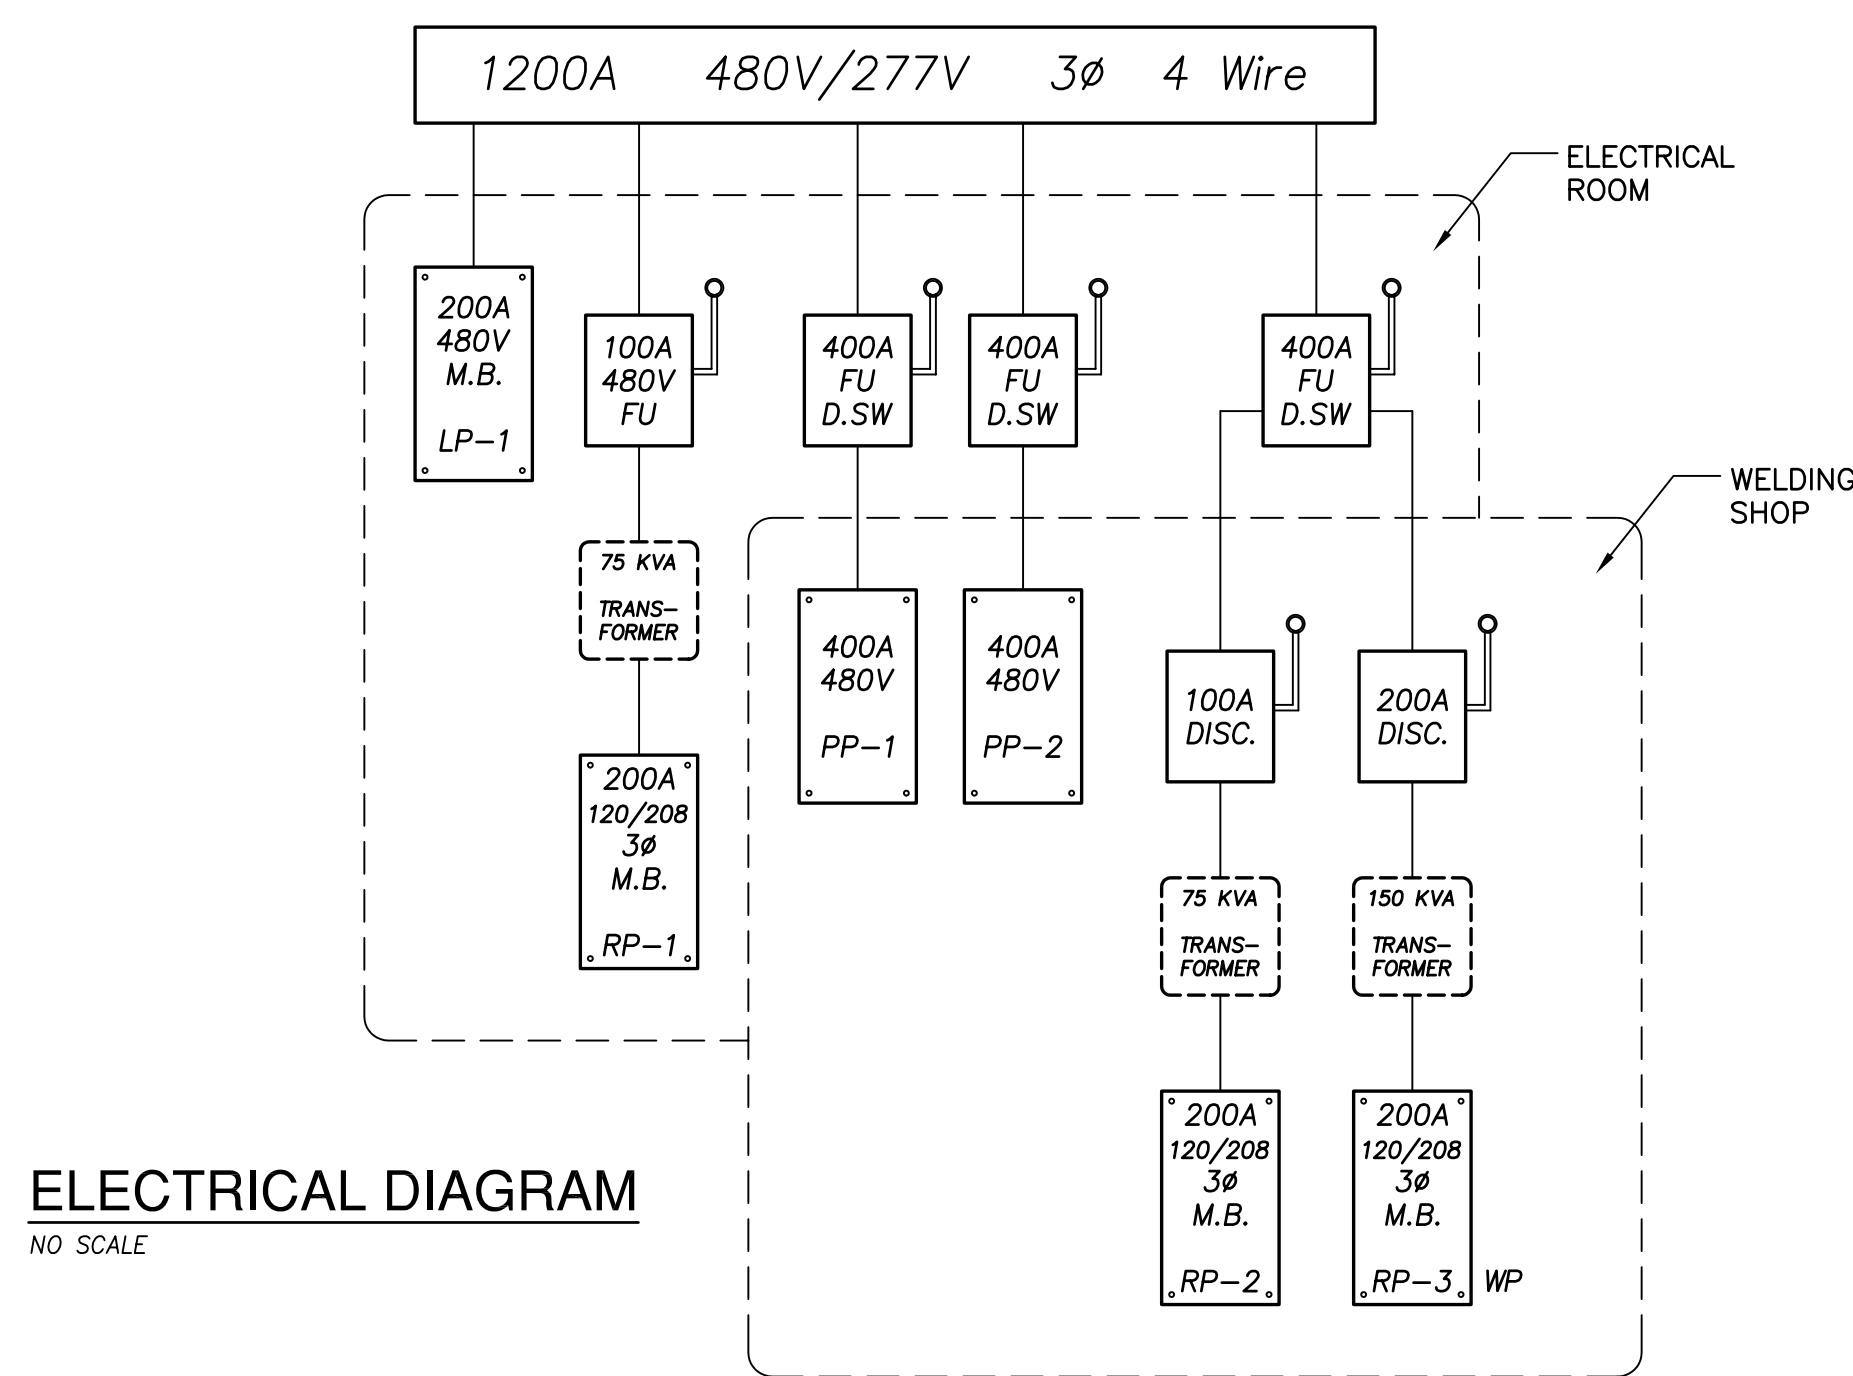

PROJECT NO
03-0018