



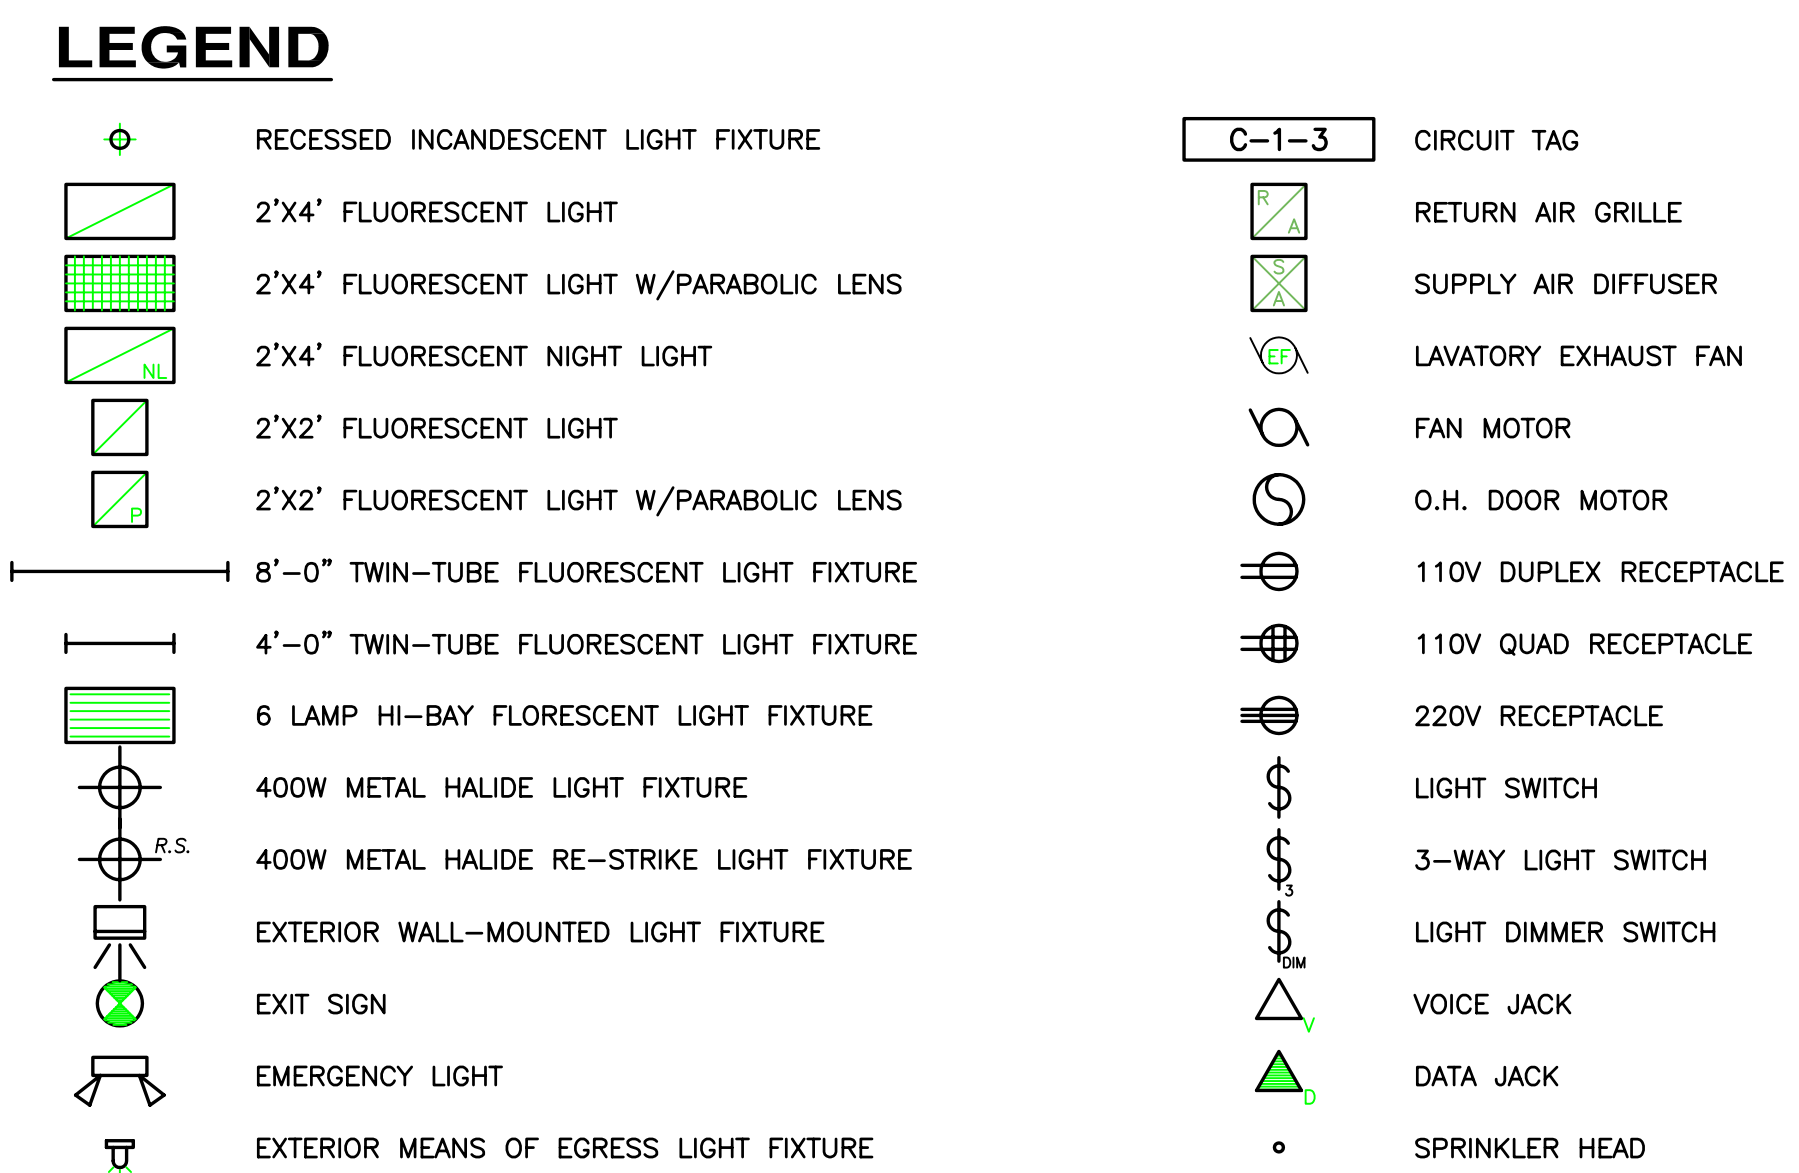

SCALE: $3/16" = 1'-0"$

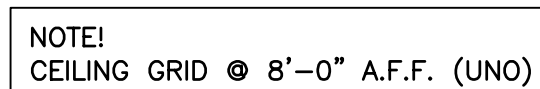

SCALE: $3/16" = 1'-0"$

PROJECT NO.
03-0018