
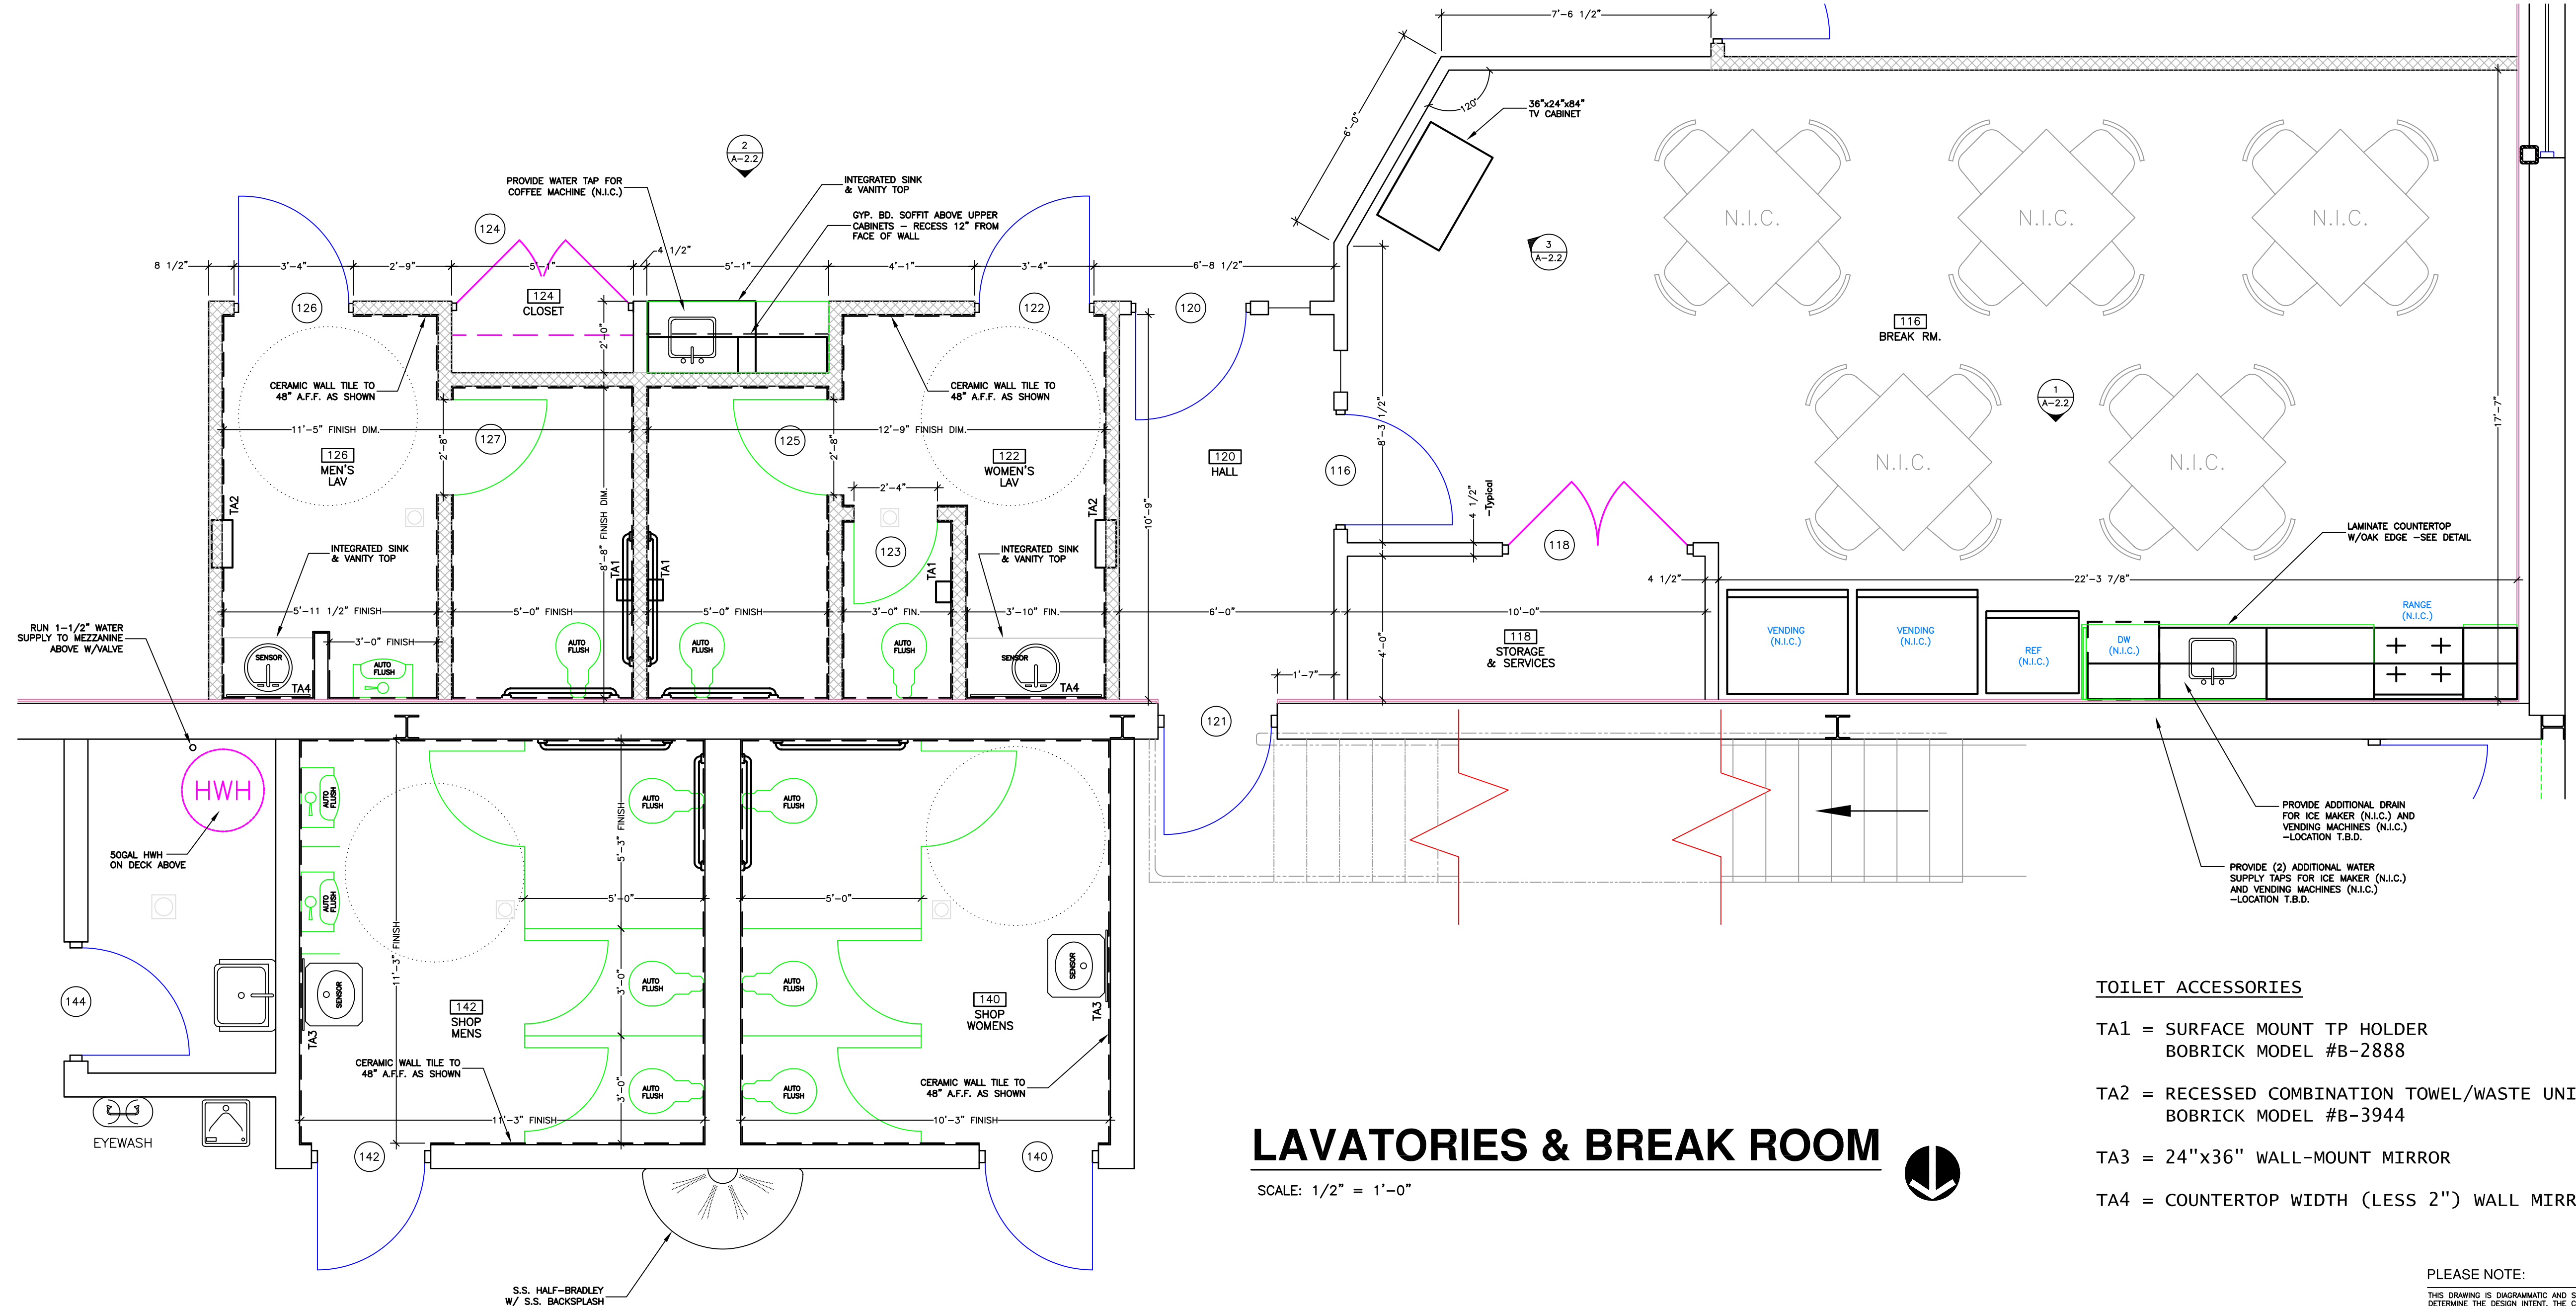
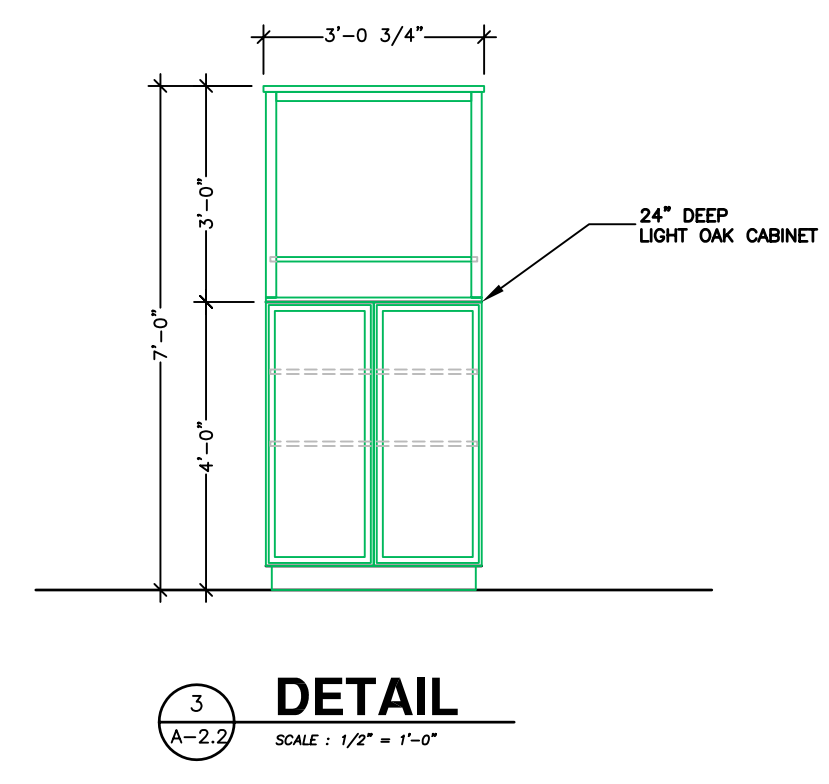
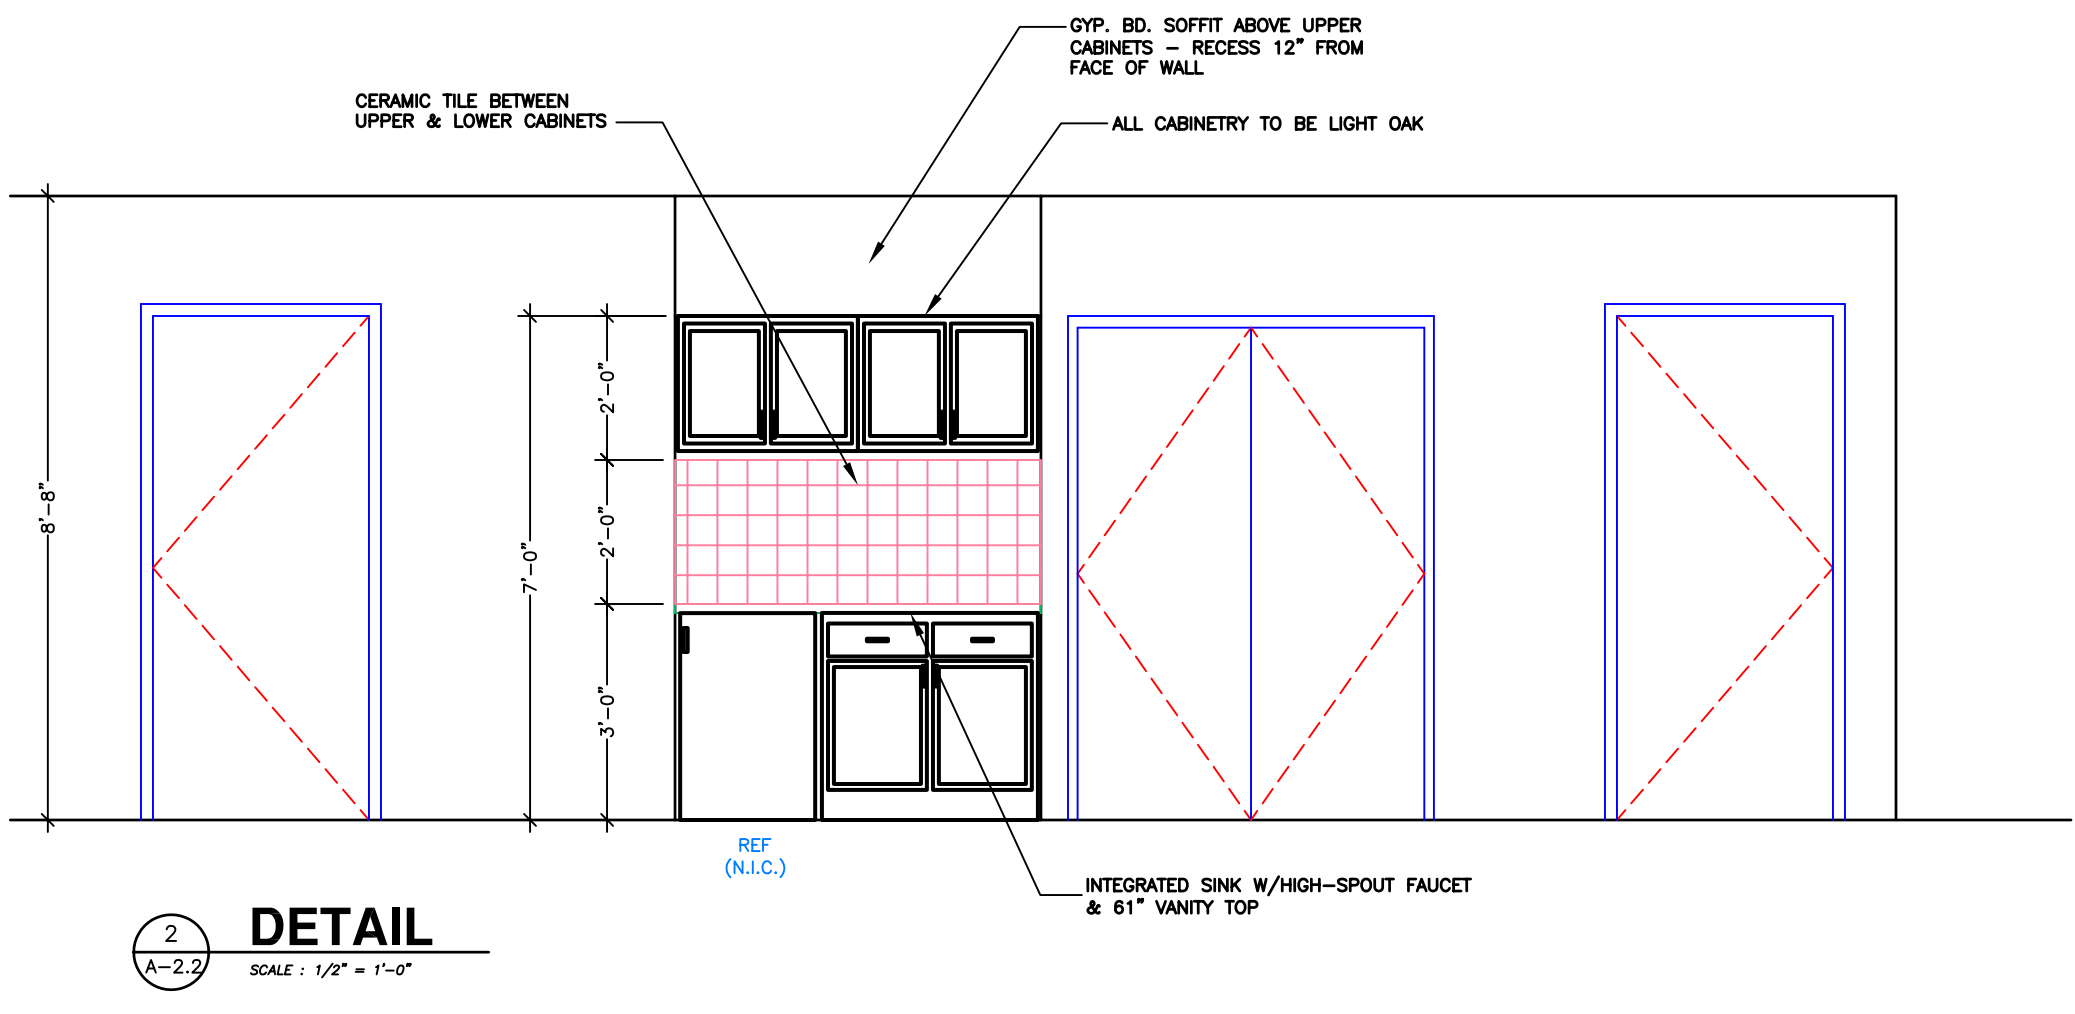


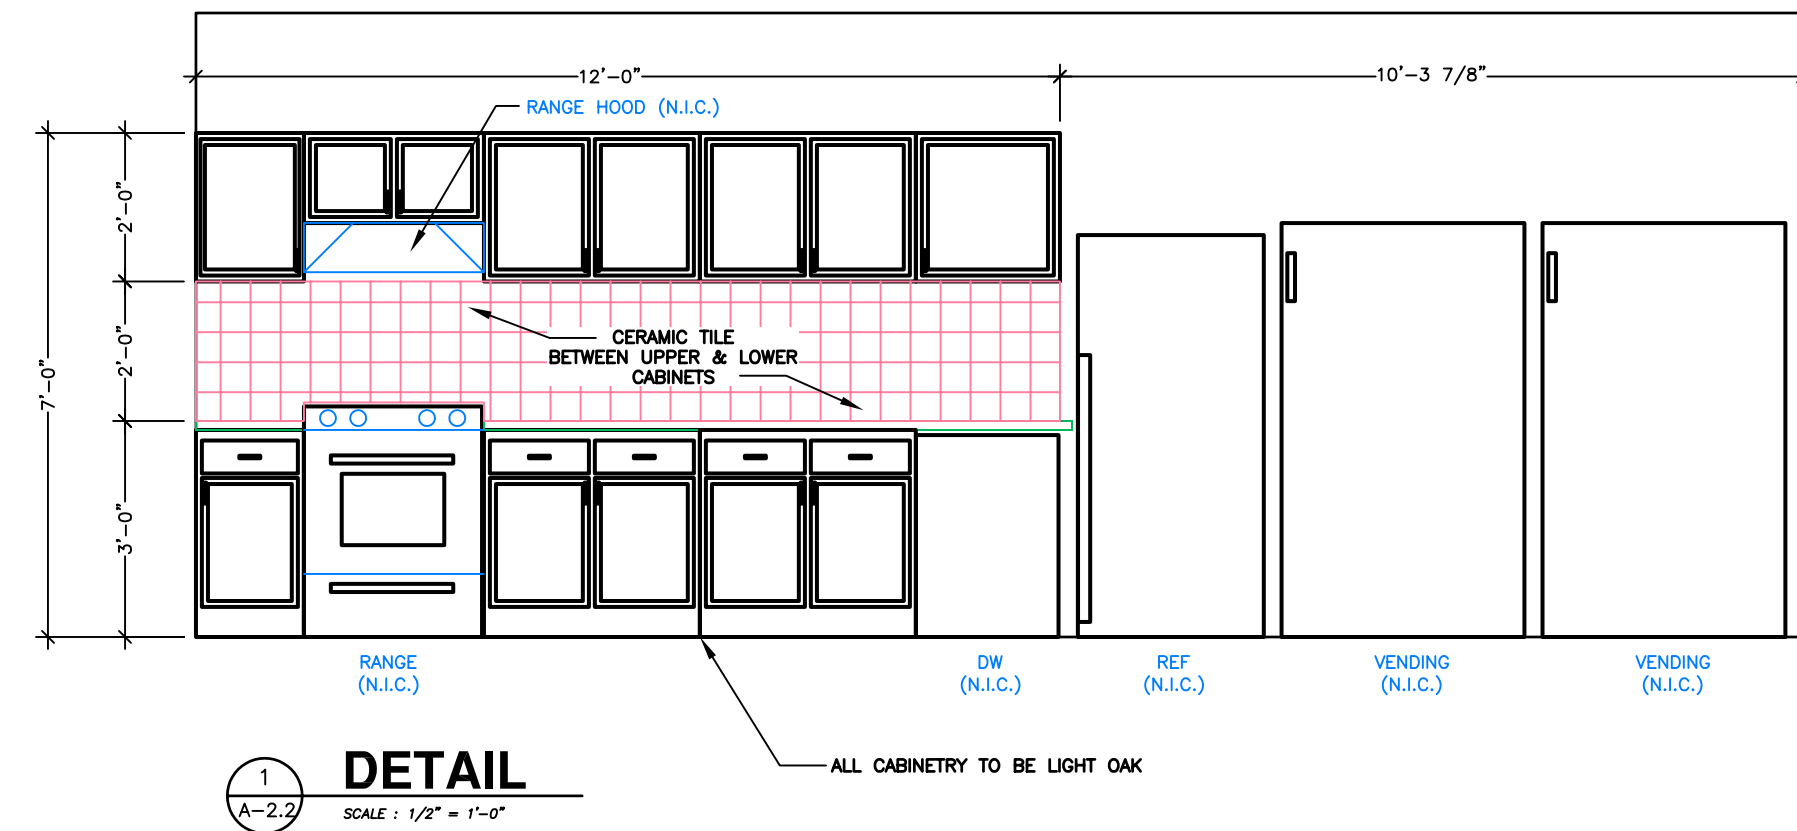

LAVATORIES & BREAK ROOM

SCALE: 1/2" = 1'-0"

TOILET ACCESSORIES

- TA1 = SURFACE MOUNT TP HOLDER BOBRICK MODEL #B-2888
- TA2 = RECESSED COMBINATION TOWEL/WASTE UNIT BOBRICK MODEL #B-3944
- TA3 = 24"x36" WALL-MOUNT MIRROR
- TA4 = COUNTERTOP WIDTH (LESS 2") WALL MIRROR

PLEASE NOTE:
THIS DRAWING IS DIAGNOSTIC AND SHOULD BE USED TO
DETERMINE THE DESIGN INTENT. THE CONTRACTOR SHALL
FIELD VERIFY ALL WORK AND SHALL NOTIFY THE DESIGNER
IMMEDIATELY OF ANY DISCREPANCIES IN THE DOCUMENTS
BEFORE PROCEEDING. FAILURE TO DO SO WILL RESULT
IN THE CONTRACTOR BEARING ALL RESPONSIBILITY AND
LIABILITY IN SAID DISCREPANCIES.

PROJECT TITLE		CLIENT	
"CAP 2" SPEC. BLDG. EAST POINTE INDUSTRIAL PARK LOT #2 CAPITOL BLVD CLINTON TWP., MI 48036		R. BURGETT ODESSA BUILDERS 45000 RIVER RIDGE DR RIVER RIDGE CORP. CENTRE CLINTON TWP., MI 48036 (810) 226-5650 (810) 226-5666	
SHEET TITLE		SHEET NO.	
BREAK ROOM & LAV'S POLYMER PROCESS DEVELOPMENT		A-2.2	
DATE		PROJECT NO.	
3/29/01 4/2/01 4/6/01		97342	
DRAWN BY		SEAL	
HJR HJR HJR			
ISSUED FOR			
PRELIMINARY REVISION ADD. DOOR NO'S, MIRROR RM #128			

A R Decker & Associates
Consulting Engineers
Civil - Structural
906 East Long Lake Road
Troy, Michigan 48068
Telephone (248) 528-3779
Facsimile (248) 528-3548