




WATER CLOSET SEAT HEIGHT - 4.17.3

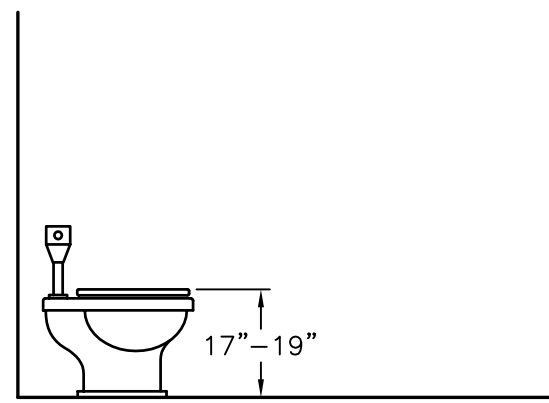


TOILET PAPER DISPENSER - 4.17.6

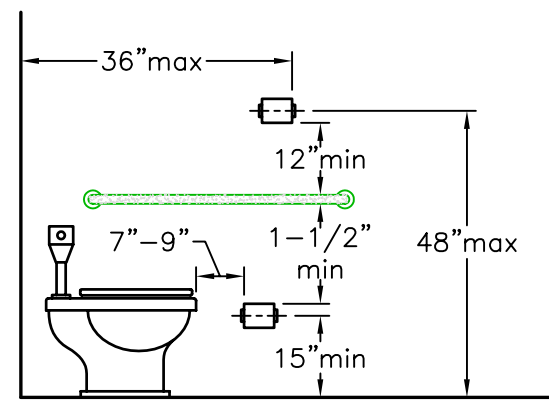


KNEE AND TOE SPACE - 4.20.3.1

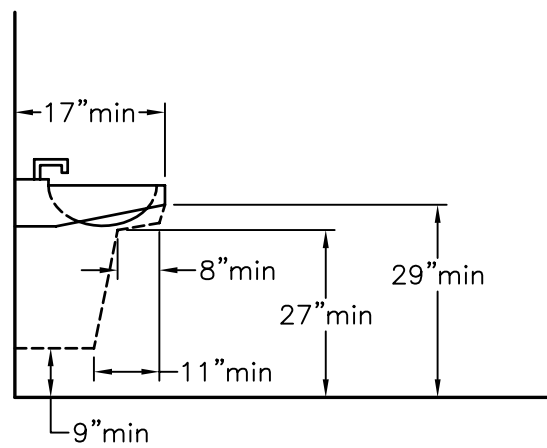


GRAB BAR SIZE AND WALL SPACING - 4.24.2.1

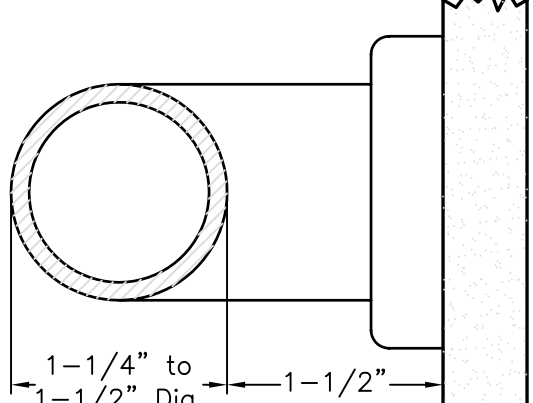


GRAB BAR HEIGHT - 4.24.2.2

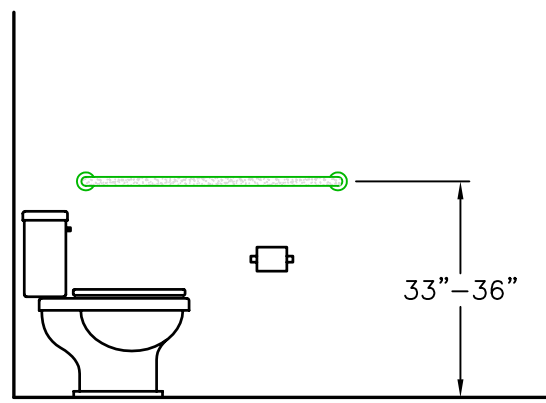


KNEE AND TOE SPACE - 4.15.4.1

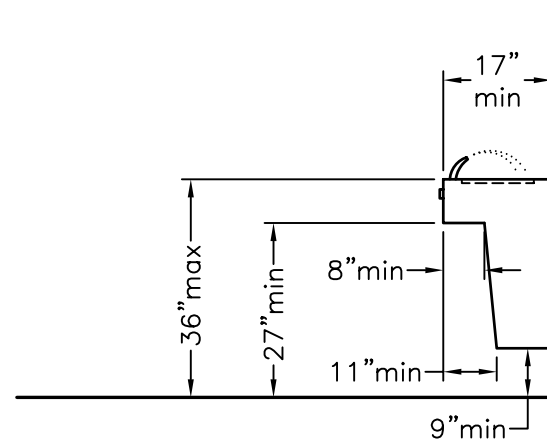


STALL DOORS - 4.18.5

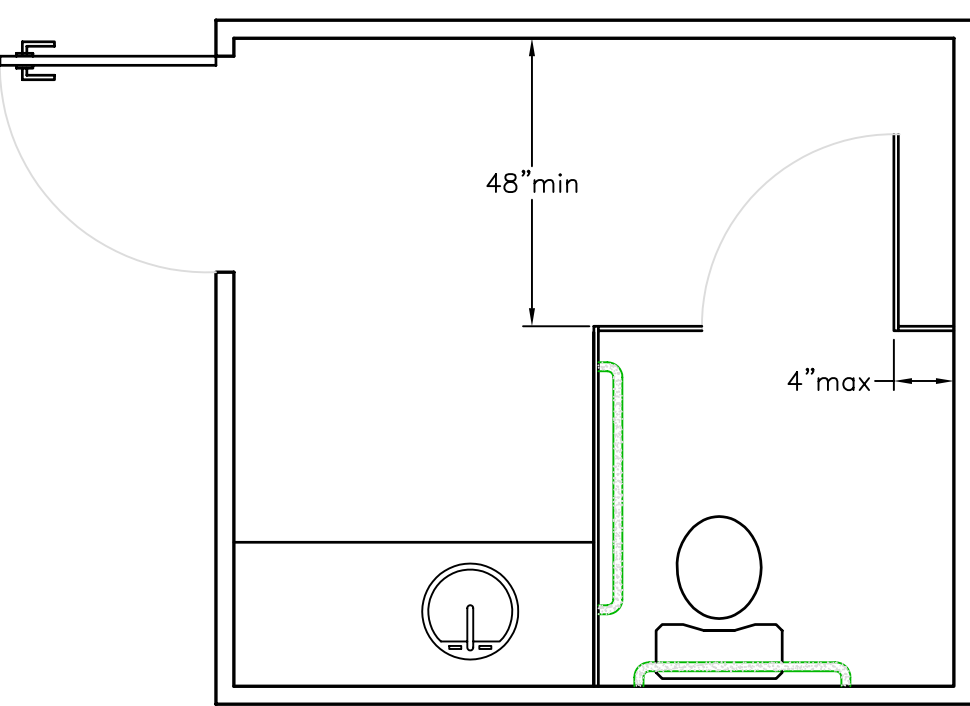


DOORWAY CLEAR OPENING - 1017.3

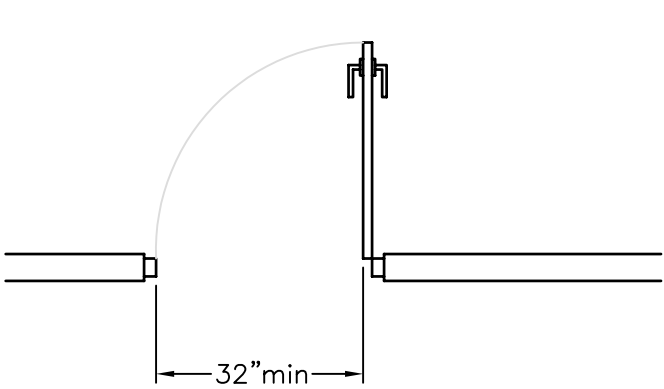


TOILET STALLS - 1108.2.1, 1108.2.1.1

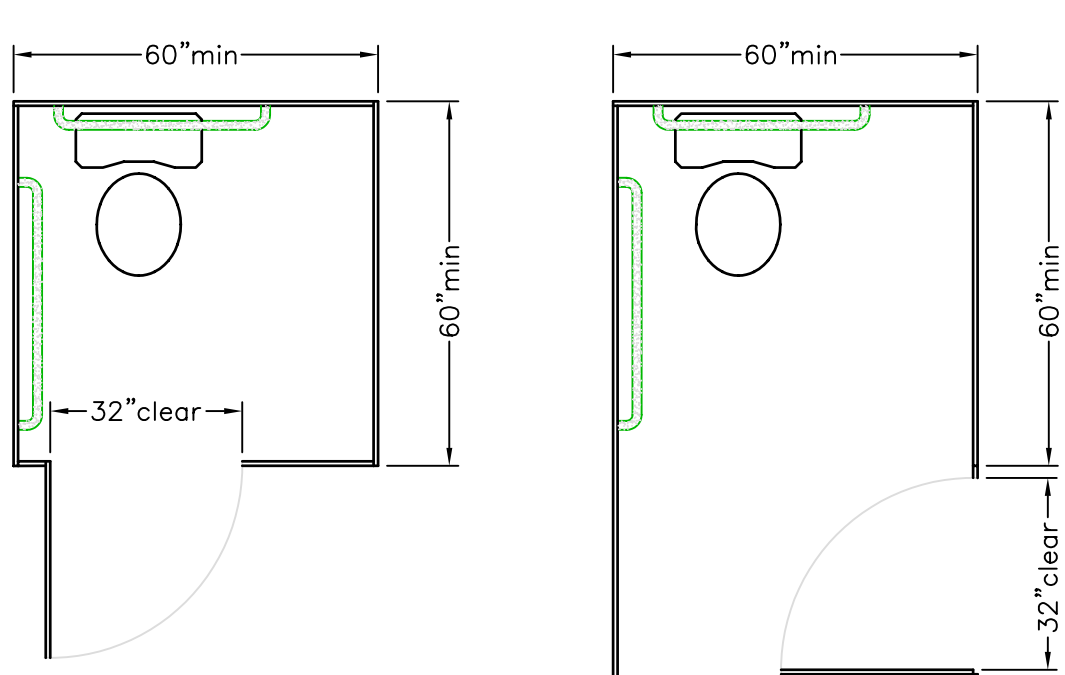


TOILET ROOM DOOR SIGNAGE - 1108.2.7

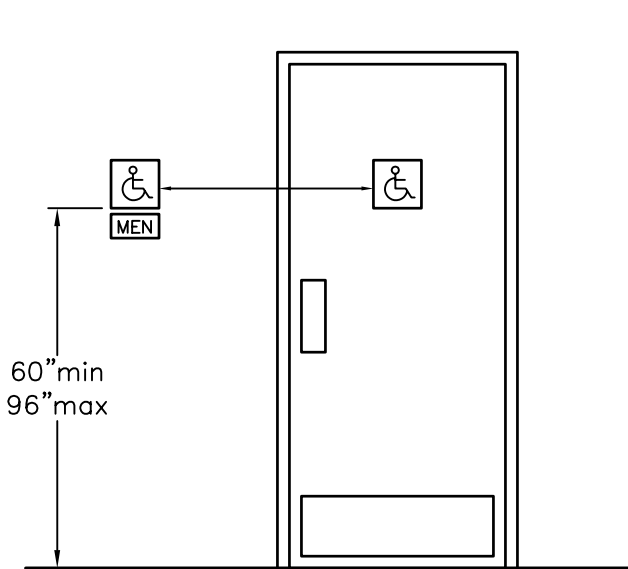


CLEAR FLOOR AREA - 1108.2.2

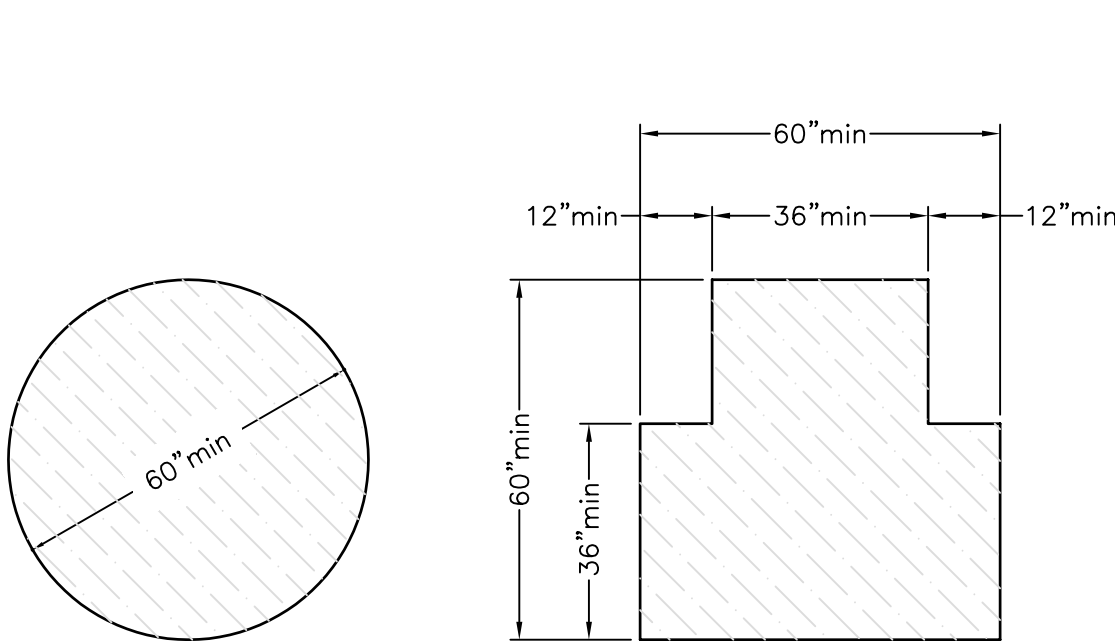

GRAB BARS - 1108.2.3

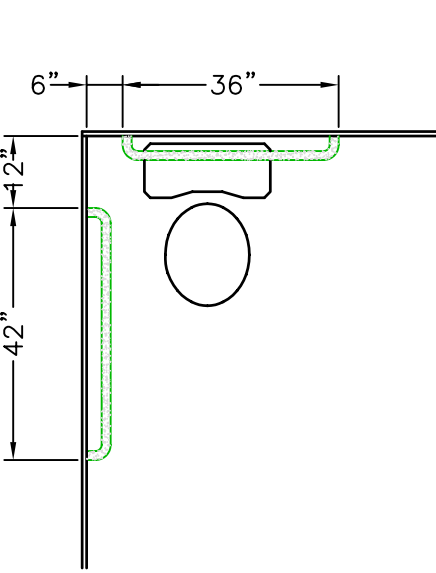

URINALS - 1108.2.4

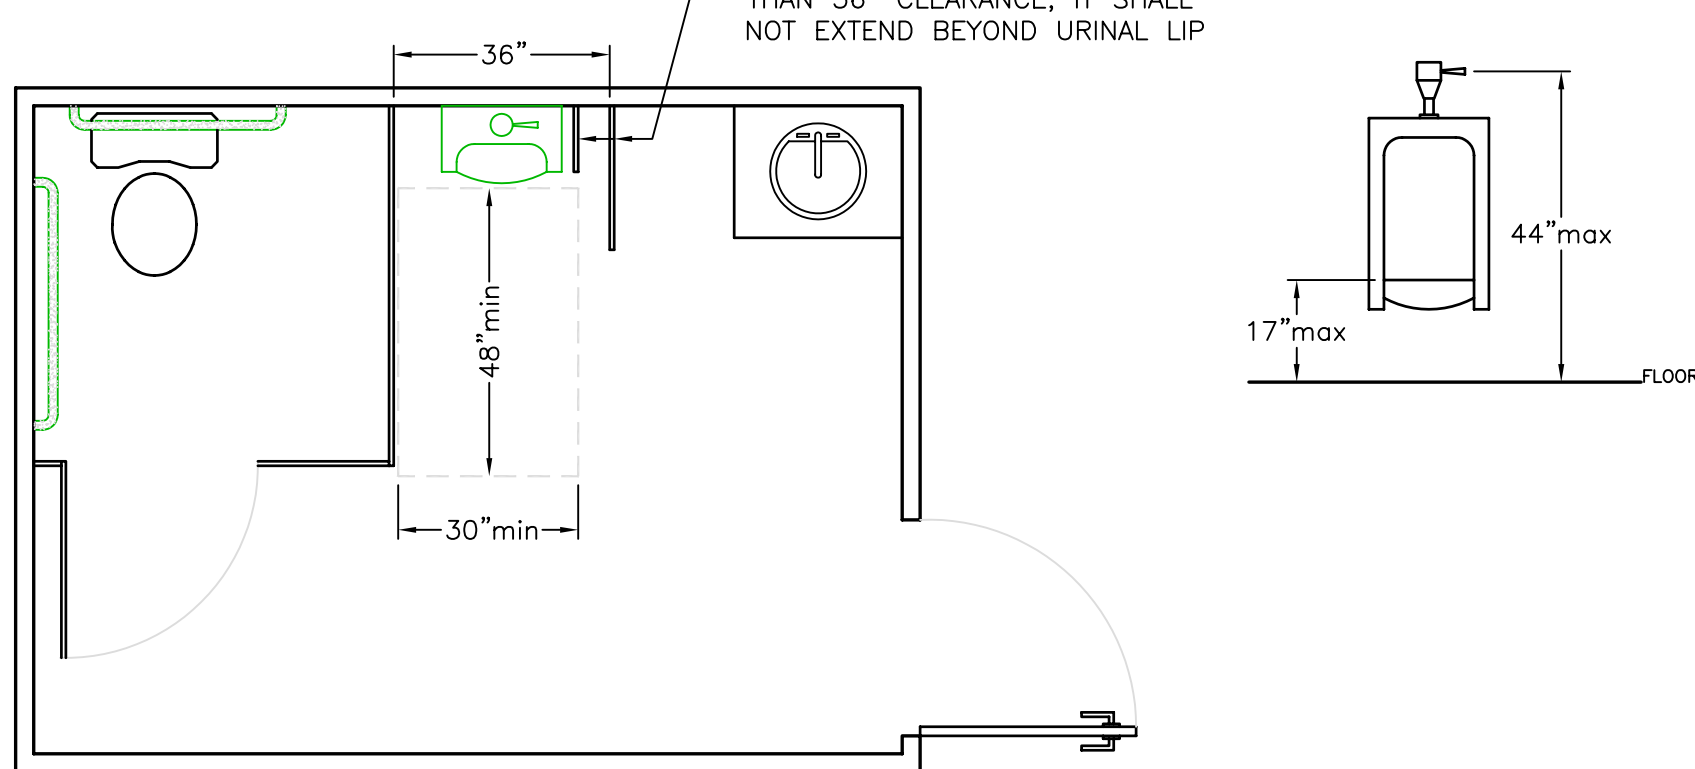

A R Decker & Associates
Consulting Engineers
Civil — Structural
906 East Long Lake Road
Troy, Michigan 48098
Telephone (248) 528-3779
Facsimile (248) 528-3548

R. BURGETT
ODESSA BUILDERS
45000 RIVER RIDGE DR
CLINTON TWP, MT 48038
(810) 416-4500
(810) 226-5666

"CAP 2" SPEC. BLDG.
EAST PONTE
INDUSTRIAL PARK
LOT 123
24201 CAPITOL BLVD
CLINTON TWP., MT 48036

BARRIER-FREE DETAILS
POLYMER PROCESS
DEVELOPMENT

DATE 4/9/01

DESIGN BY

ISSUED FOR

FOR

DATE 4/9/01

DESIGN BY

ISSUED FOR

FOR

DATE 4/9/01