ELECTRICAL LEGEND

- RECESSED INCANDESCENT LIGHT FIXTURE – 277V
- 2'X4' FLUORESCENT LIGHT – 277V
- 2'X4' FLUORESCENT LIGHT W/PARABOLIC LENS – 277V
- 2'X4' FLUORESCENT NIGHT LIGHT – 277V
- 2'X2' FLUORESCENT LIGHT – 277V
- 2'X2' FLUORESCENT LIGHT W/PARABOLIC LENS – 277V
- 8'–0" FLUORESCENT LIGHT FIXTURE
- RETURN AIR GRILLE
- 24"x24" SUPPLY AIR DIFFUSER
- TOILET ROOM EXHAUST FAN
- EXTERIOR LIGHT
- EXIT SIGN
- EMERGENCY LIGHT
- LIGHT SWITCH
- 110v. ELECTRICAL OUTLET
- FAN MOTOR
- O.H. DOOR MOTOR
- PHONE JACK – VOICE
- PHONE JACK – DATA

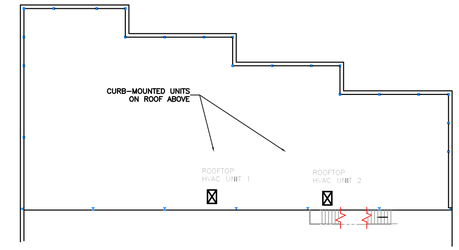

MEZZANINE

SCALE: 1/16" = 1'–0"

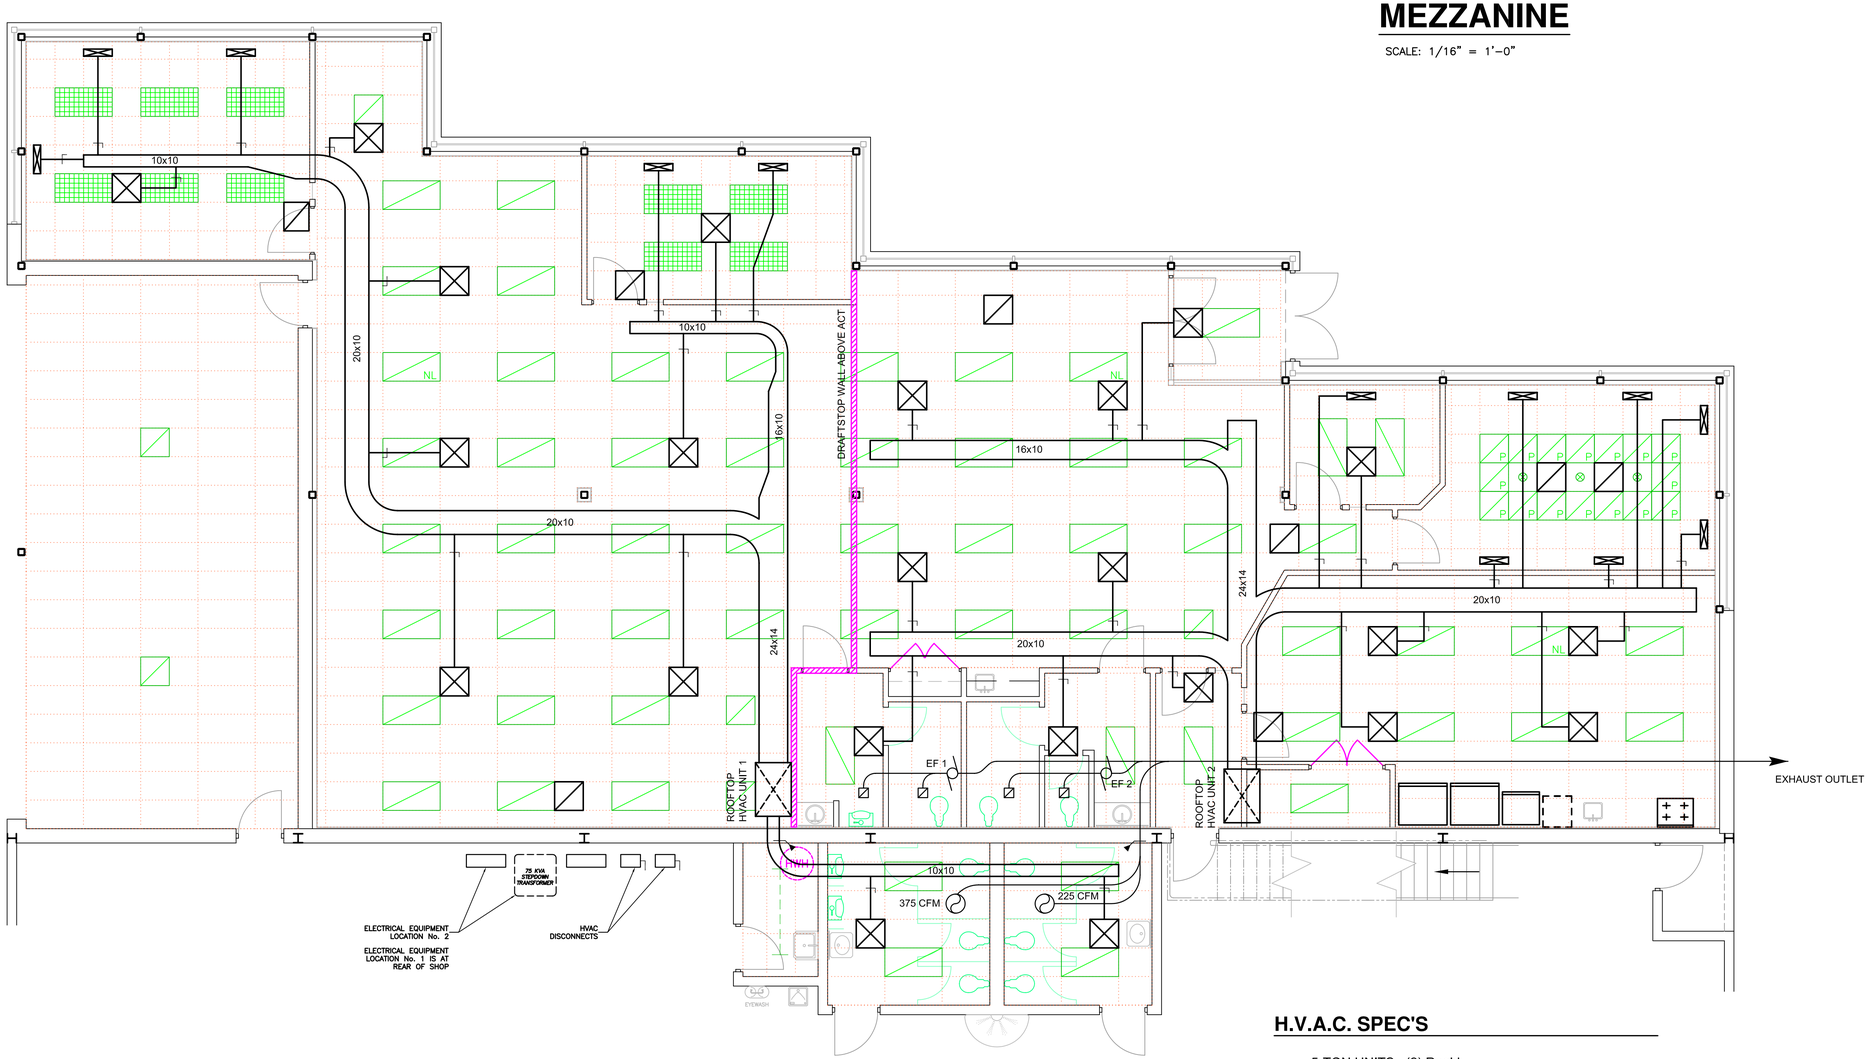

OFFICE MECHANICAL PLAN

SCALE: 1/4" = 1'–0"

NOTE!
CEILING GRID @ 8'-8" AFF (UNO)

H.V.A.C. SPEC'S

- 5-TON UNITS: (2) Req'd.

LENNOX Model No. GCS16-060-120
COOLING CAPACITY: 60,000 Btuh
HEATING CAPACITY: 96,000 Btuh (output)
ELECTRICAL: 15A @ 460V / 3Ph
FUEL: NATURAL GAS

PLEASE NOTE:

THIS DRAWING IS DIAGRAMMATIC AND SHOULD BE USED TO DETERMINE THE DESIGN INTENT. THE CONTRACTOR SHALL FIELD VERIFY ALL WORK AND SHALL NOTIFY THE DESIGNER IMMEDIATELY OF ANY DISCREPANCIES IN THE DOCUMENTS BEFORE PROCEEDING. FAILURE TO DO SO WILL RESULT IN THE CONTRACTOR TAKING ALL RESPONSIBILITY AND LIABILITY IN SAID DISCREPANCIES.

(165'-9", 117'-0")

A R Decker & Associates
Consulting Engineers
Civil – Structural
906 East Long Lake Road
Troy, Michigan 48098
Telephone (248) 528–3779
Facsimile (248) 528–3548

CLIENT
R. BURGETT
ODESSA BUILDERS
45000 RIVER RIDGE DR
RIVER RIDGE CORP. CENTRE
CLINTON TWP., MI 48038
(810) 416–4500
(810) 226–5666

PROJECT TITLE
"CAP 2" SPEC. BLDG.
EAST POINTE
INDUSTRIAL PARK
LOT #2
24201 CAPITOL BLVD
CLINTON TWP., MI 48036

SHEET TITLE
MECHANICAL PLAN
POLYMER PROCESS
DEVELOPMENT

DATE	DRWN. BY	ISSUED FOR
04/01/01	H.R.	BUILDING PERMIT

SEAL

SHEET NO.
M-1

PROJECT NO.
97342