

LEGEND

EXISTING ELEVATION PROPOSED

CONTOUR

STORM SEWER

SANITARY SEWER

WATERMAIN

GAS


ELECTRICAL

CATCH BASIN

MANHOLE

GATEVALVE IN WELL

HYDRANT

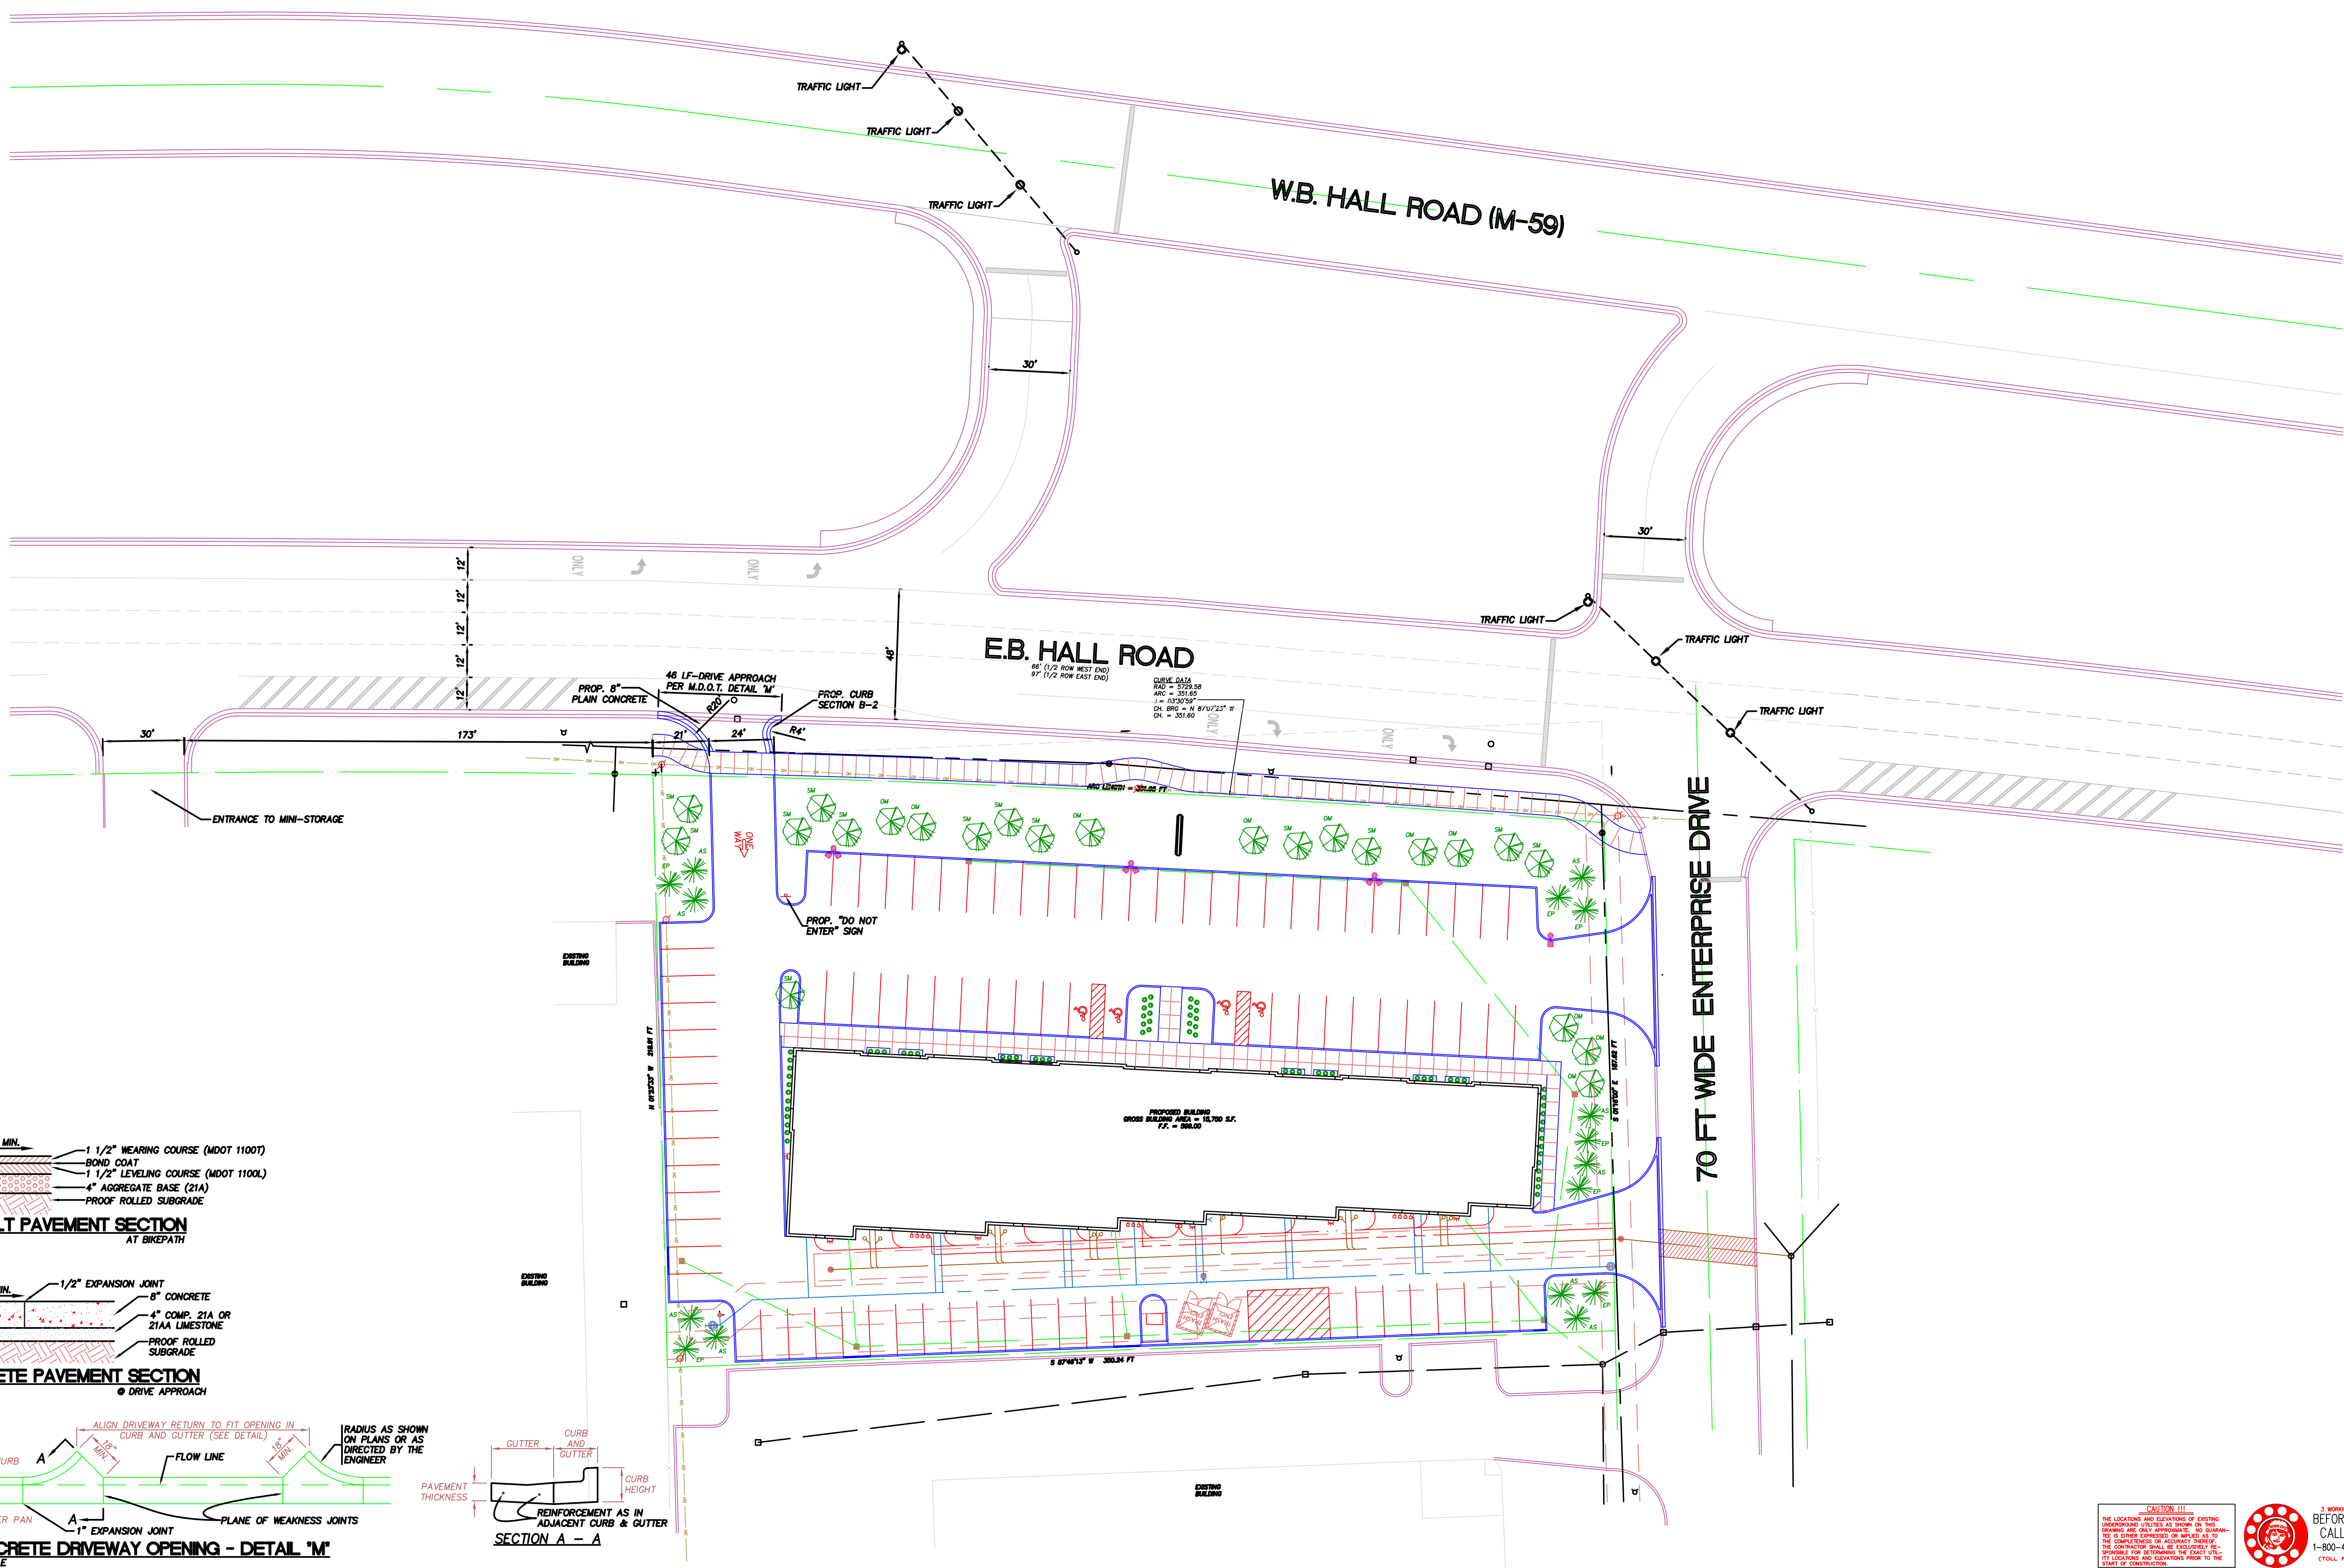

1.00% MIN.

1 1/2" WEARING COURSE (MDO 11007)

BOND COAT

1 1/2" LEVELING COURSE (MDO 1100L)

4" AGGREGATE BASE (21A)

PROOF ROLLED SUBGRADE

ASPHALT PAVEMENT SECTION

NO SCALE

AT BIKEPATH

0.50% MIN.

1/2" EXPANSION JOINT

8" CONCRETE

4" COMP. 21A OR 21AA Limestone

PROOF ROLLED SUBGRADE

CONCRETE PAVEMENT SECTION

NO SCALE

DRIVE APPROACH

ALIGN DRIVEWAY RETURN TO FIT OPENING IN CURB AND GUTTER (SEE DETAIL)

RADIUS AS SHOWN ON PLANS OR AS DIRECTED BY THE ENGINEER

FLOW LINE

1/2" MIN.

1" EXPANSION JOINT

PLANE OF WEAKNESS JOINTS

GUTTER PAN

CONCRETE DRIVEWAY OPENING - DETAIL 'M'

NO SCALE

GUTTER

CURB AND GUTTER

CURB HEIGHT

PAVEMENT THICKNESS

REINFORCEMENT AS IN ADJACENT CURB & GUTTER

SECTION A - A

CAUTION !!!

THE LOCATION AND ELEVATIONS OF EXISTING UNDERGROUND UTILITIES SHOWN ON THIS PLAN ARE BASED ON RECORD DRAWINGS AND FIELD SURVEY. IT IS THE RESPONSIBILITY OF THE USER TO VERIFY THE LOCATION AND ELEVATIONS OF ALL UTILITIES PRIOR TO CONSTRUCTION.

3 WORKING DAYS BEFORE YOU DIG CALL MISS DIG (1-800-482-7171)

SCALE: 1" = 30'

A R Decker & Associates
Consulting Engineers
Civil - Structural
920 East Long Lake Road
Troy, Michigan 48065
Telephone (248) 588-5331
Facsimile (248) 588-6281

CLIENT
RICHARD E. BURGETT
ODESSA BUILDERS, INC.
45000 RIVER RIDGE DR., SUITE 200
CLINTON TWP., MI 48038

PROJECT TITLE
ENTERPRISE SQUARE
(Enterprise Square • Hall)
HALL ROAD (M-59) AT ENTERPRISE DRIVE
CLINTON TOWNSHIP, MI 48038

SHEET TITLE
M.D.O.T. ROW. PLAN

DATE
5/1/03

DRWN/CHK
DBM

ISSUED FOR
FOR SUBMITTAL

SEAL

SHEET NO.

CE-7

PROJECT NO.

02-0436