


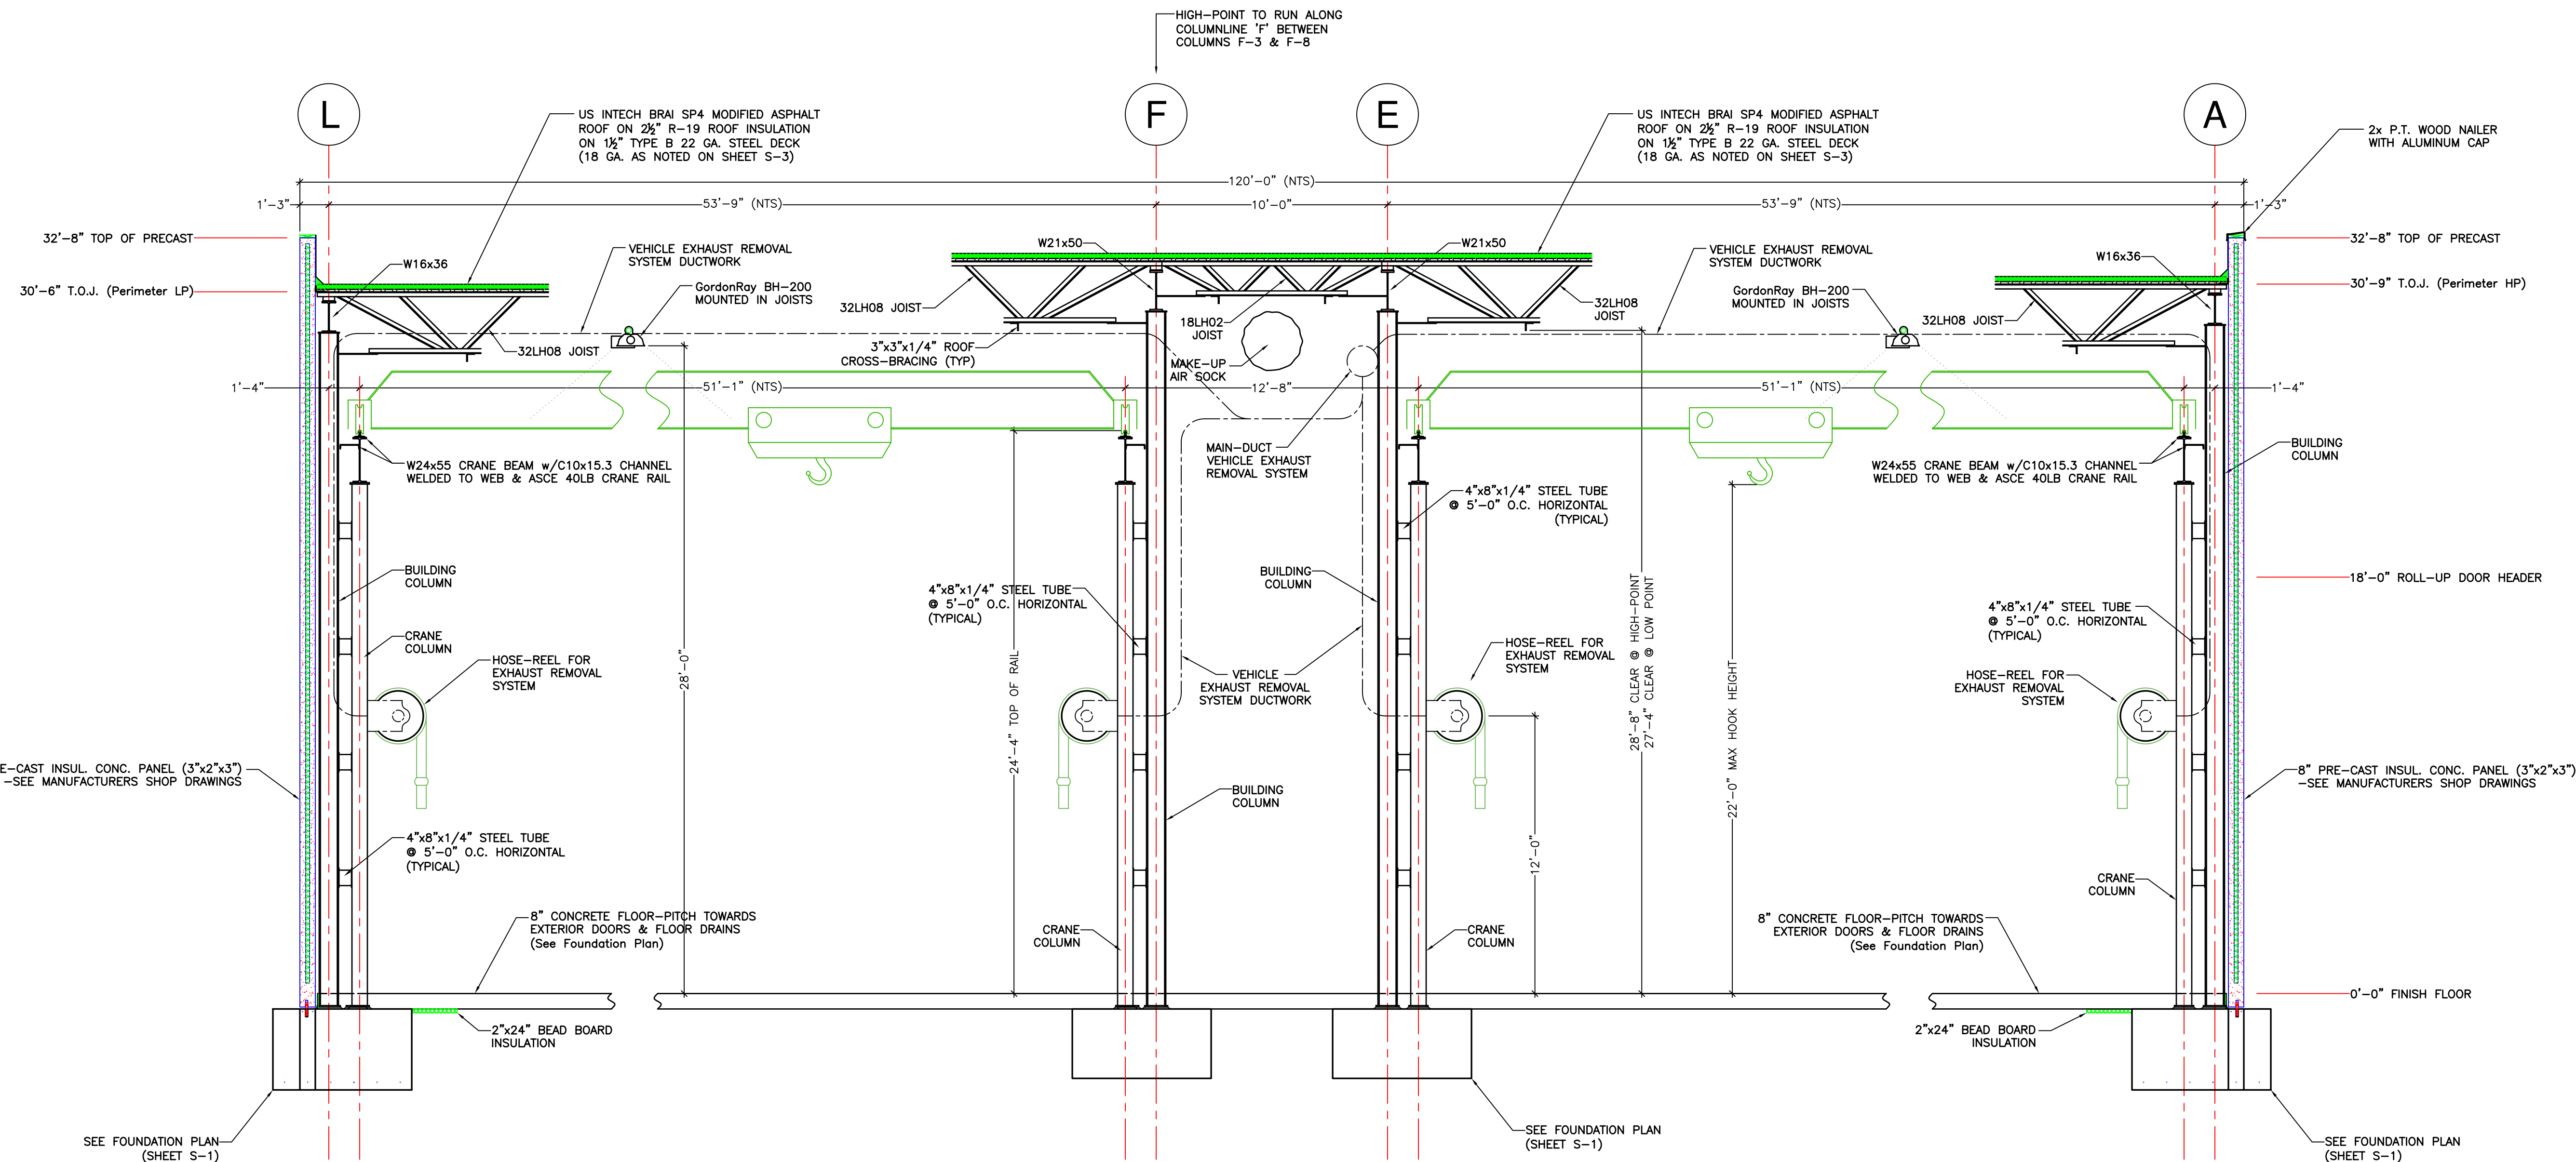

1
A-3.0

BUILDING SECTION

SCALE: 1/4" = 1'-0"

NOTE!
REFER TO STRUCTURAL DRAWINGS, SHEETS S-1
THRU S-8 BY A.R. DECKER & ASSOCIATES
AND SHOP DRAWINGS BY RENAISSANCE PRECAST
INDUSTRIES FOR FINAL DETAILS & SPECIFICATIONS.

A R Decker & Associates Consulting Engineers Civil — Structural 920 East Long Lake Road Troy, Michigan 48065 Telephone (248) 528-3779 Facsimile (248) 528-3548		
CLIENT	JOHN CARLO, INC. 45000 RIVER RIDGE DR. SUITE 200, RIVER RIDGE CDRP. CENTRE CLINTON TWP., MI 48038 (586) 416-4500 (586) 226-5666	
PROJECT TITLE	MAINTENANCE BUILDING 33 MILE ROAD BRUCE TWP., MI	
SHEET TITLE	BUILDING SECTION A-A @ SHOP AREA	
DATE	DRWN BY	ISSUED FOR
11/10/02	JAR	ISSUED FOR BUILDING PERMIT
11/18/02	JAR	CHANGE EXTERIOR WALLS TO
01/28/04	JAR	ALL PRECAST CONCRETE PANELS
05/22/04	JAR	CONCRETE PANELS
		ADD EXHAUST REMOVAL REELS
SEAL		
SHEET NO. A-3.0		
PROJECT NO. 03-0018		