


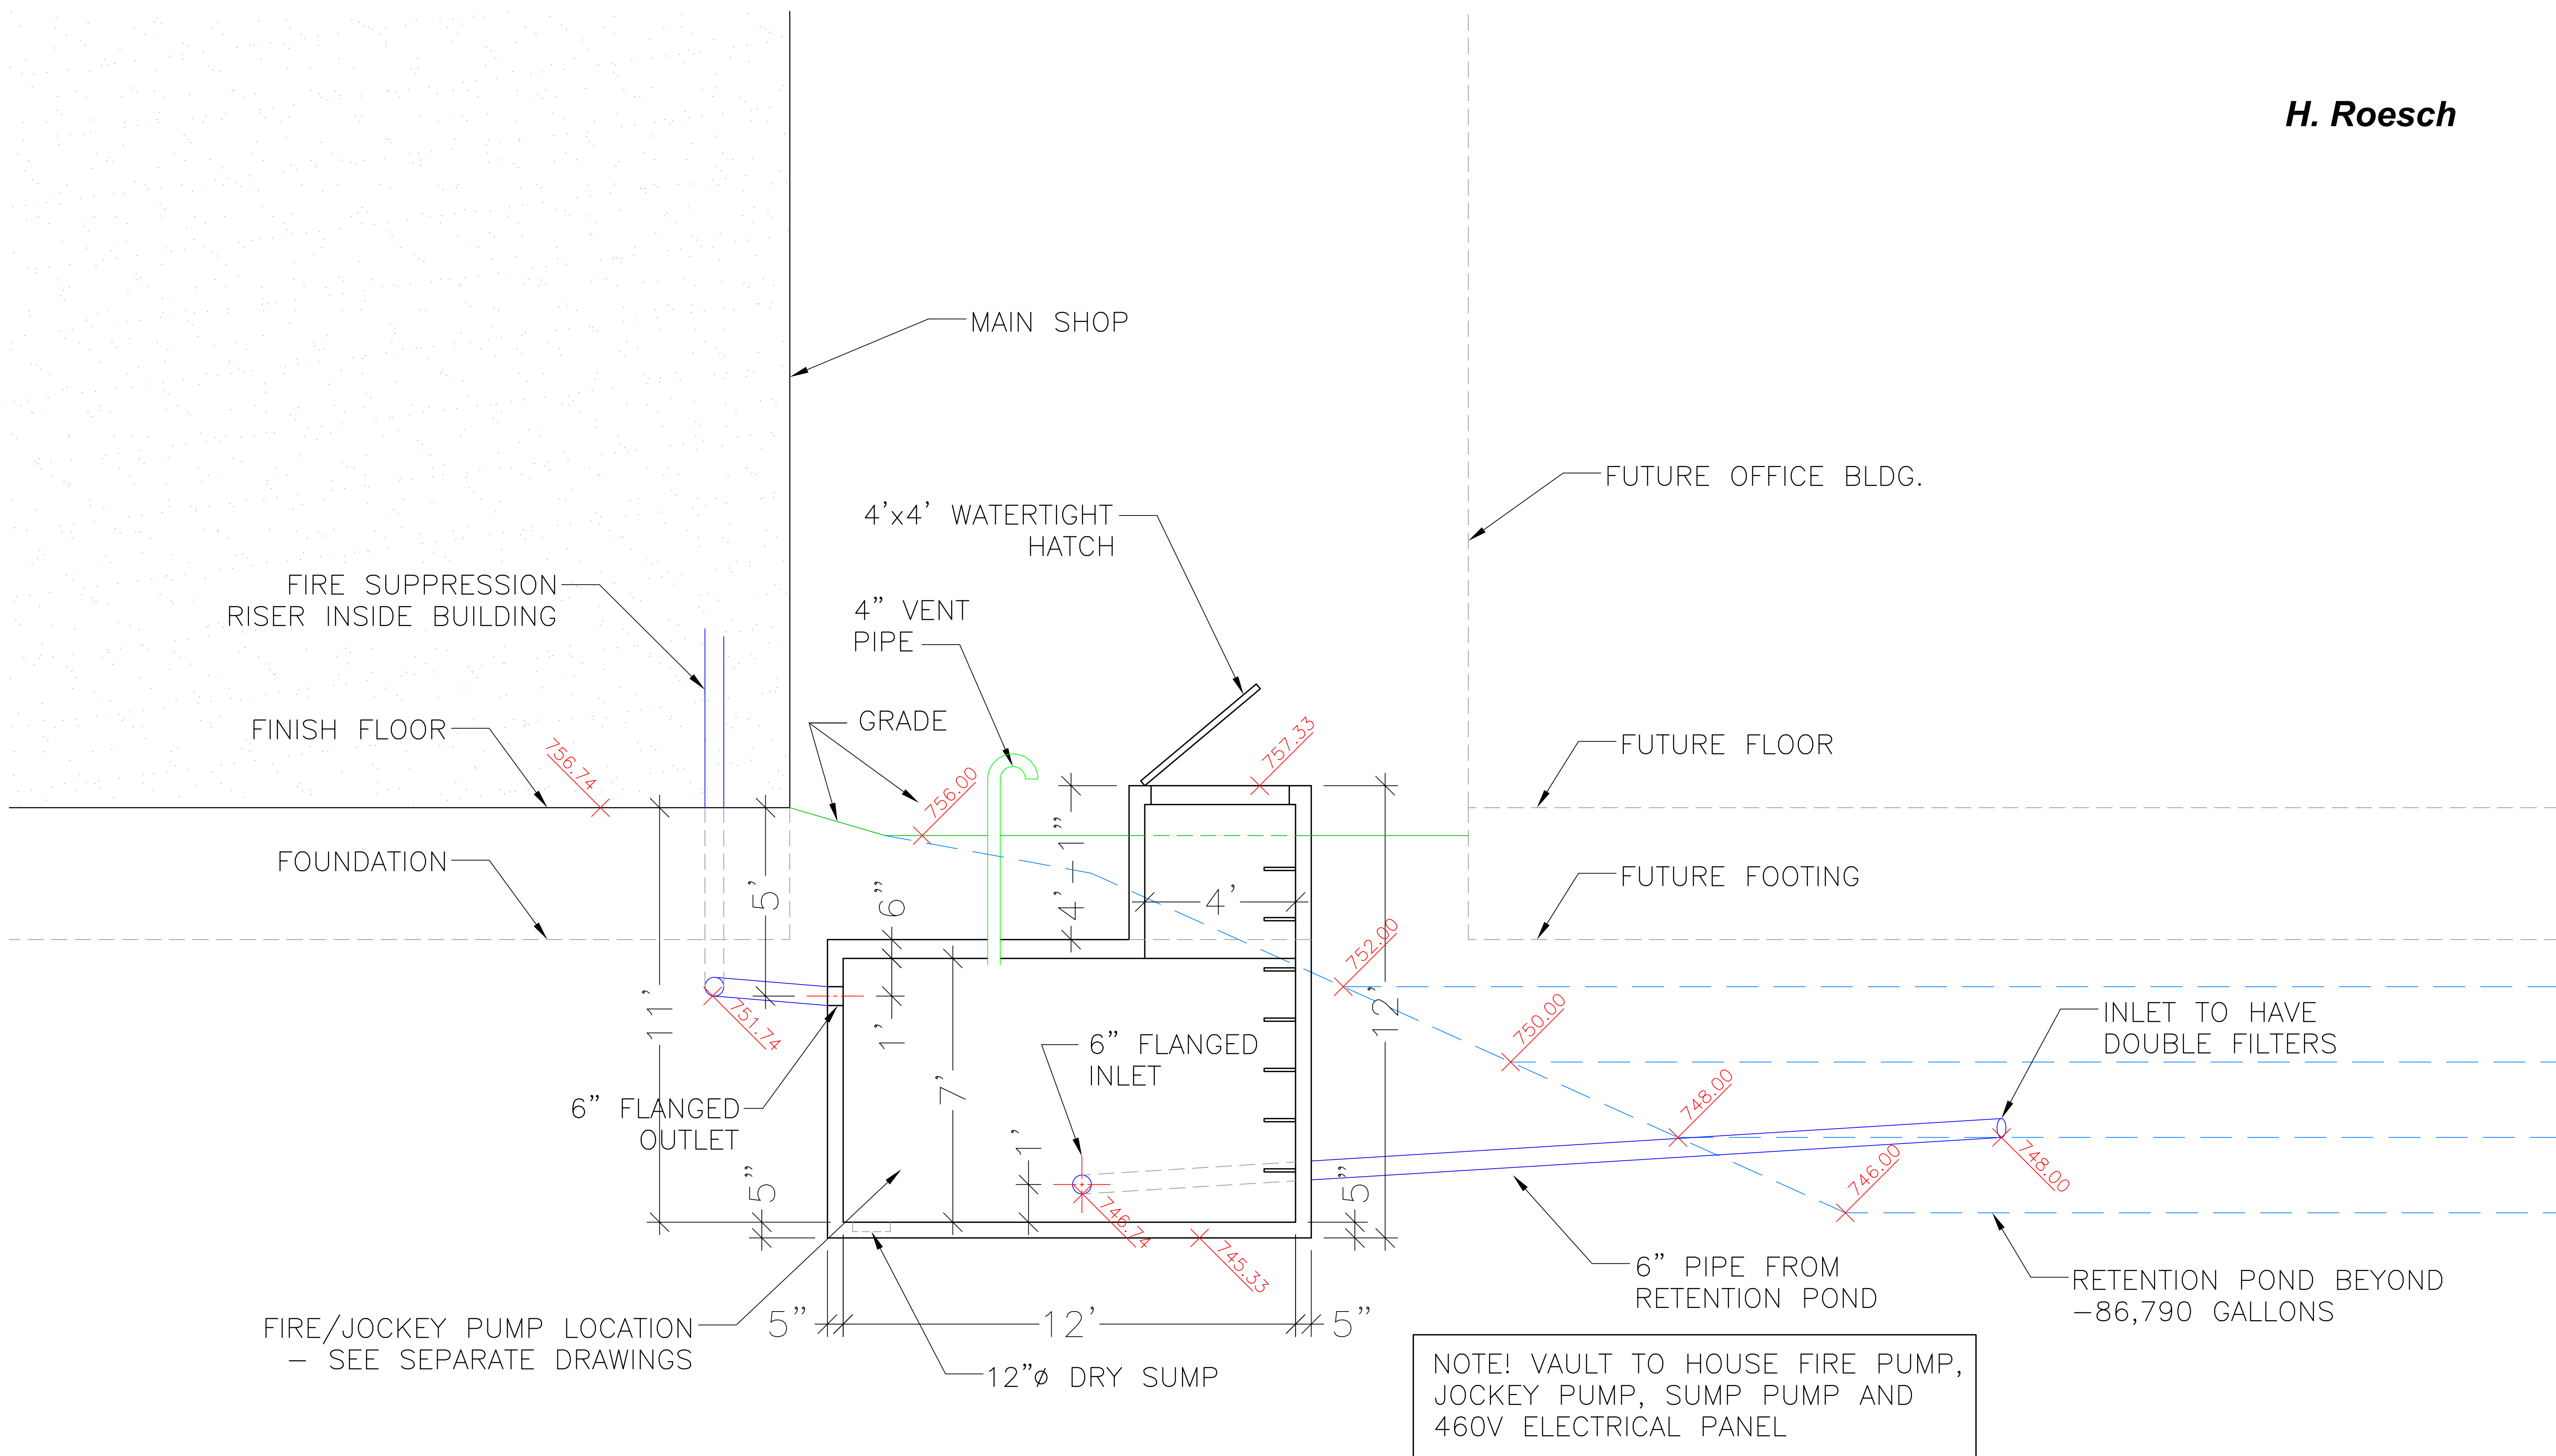

WATER-TIGHT UNDERGROUND VAULT

SCALE: 1/4" = 1'-0"