


**Planterra
Conservatory**
West Bloomfield,
Michigan

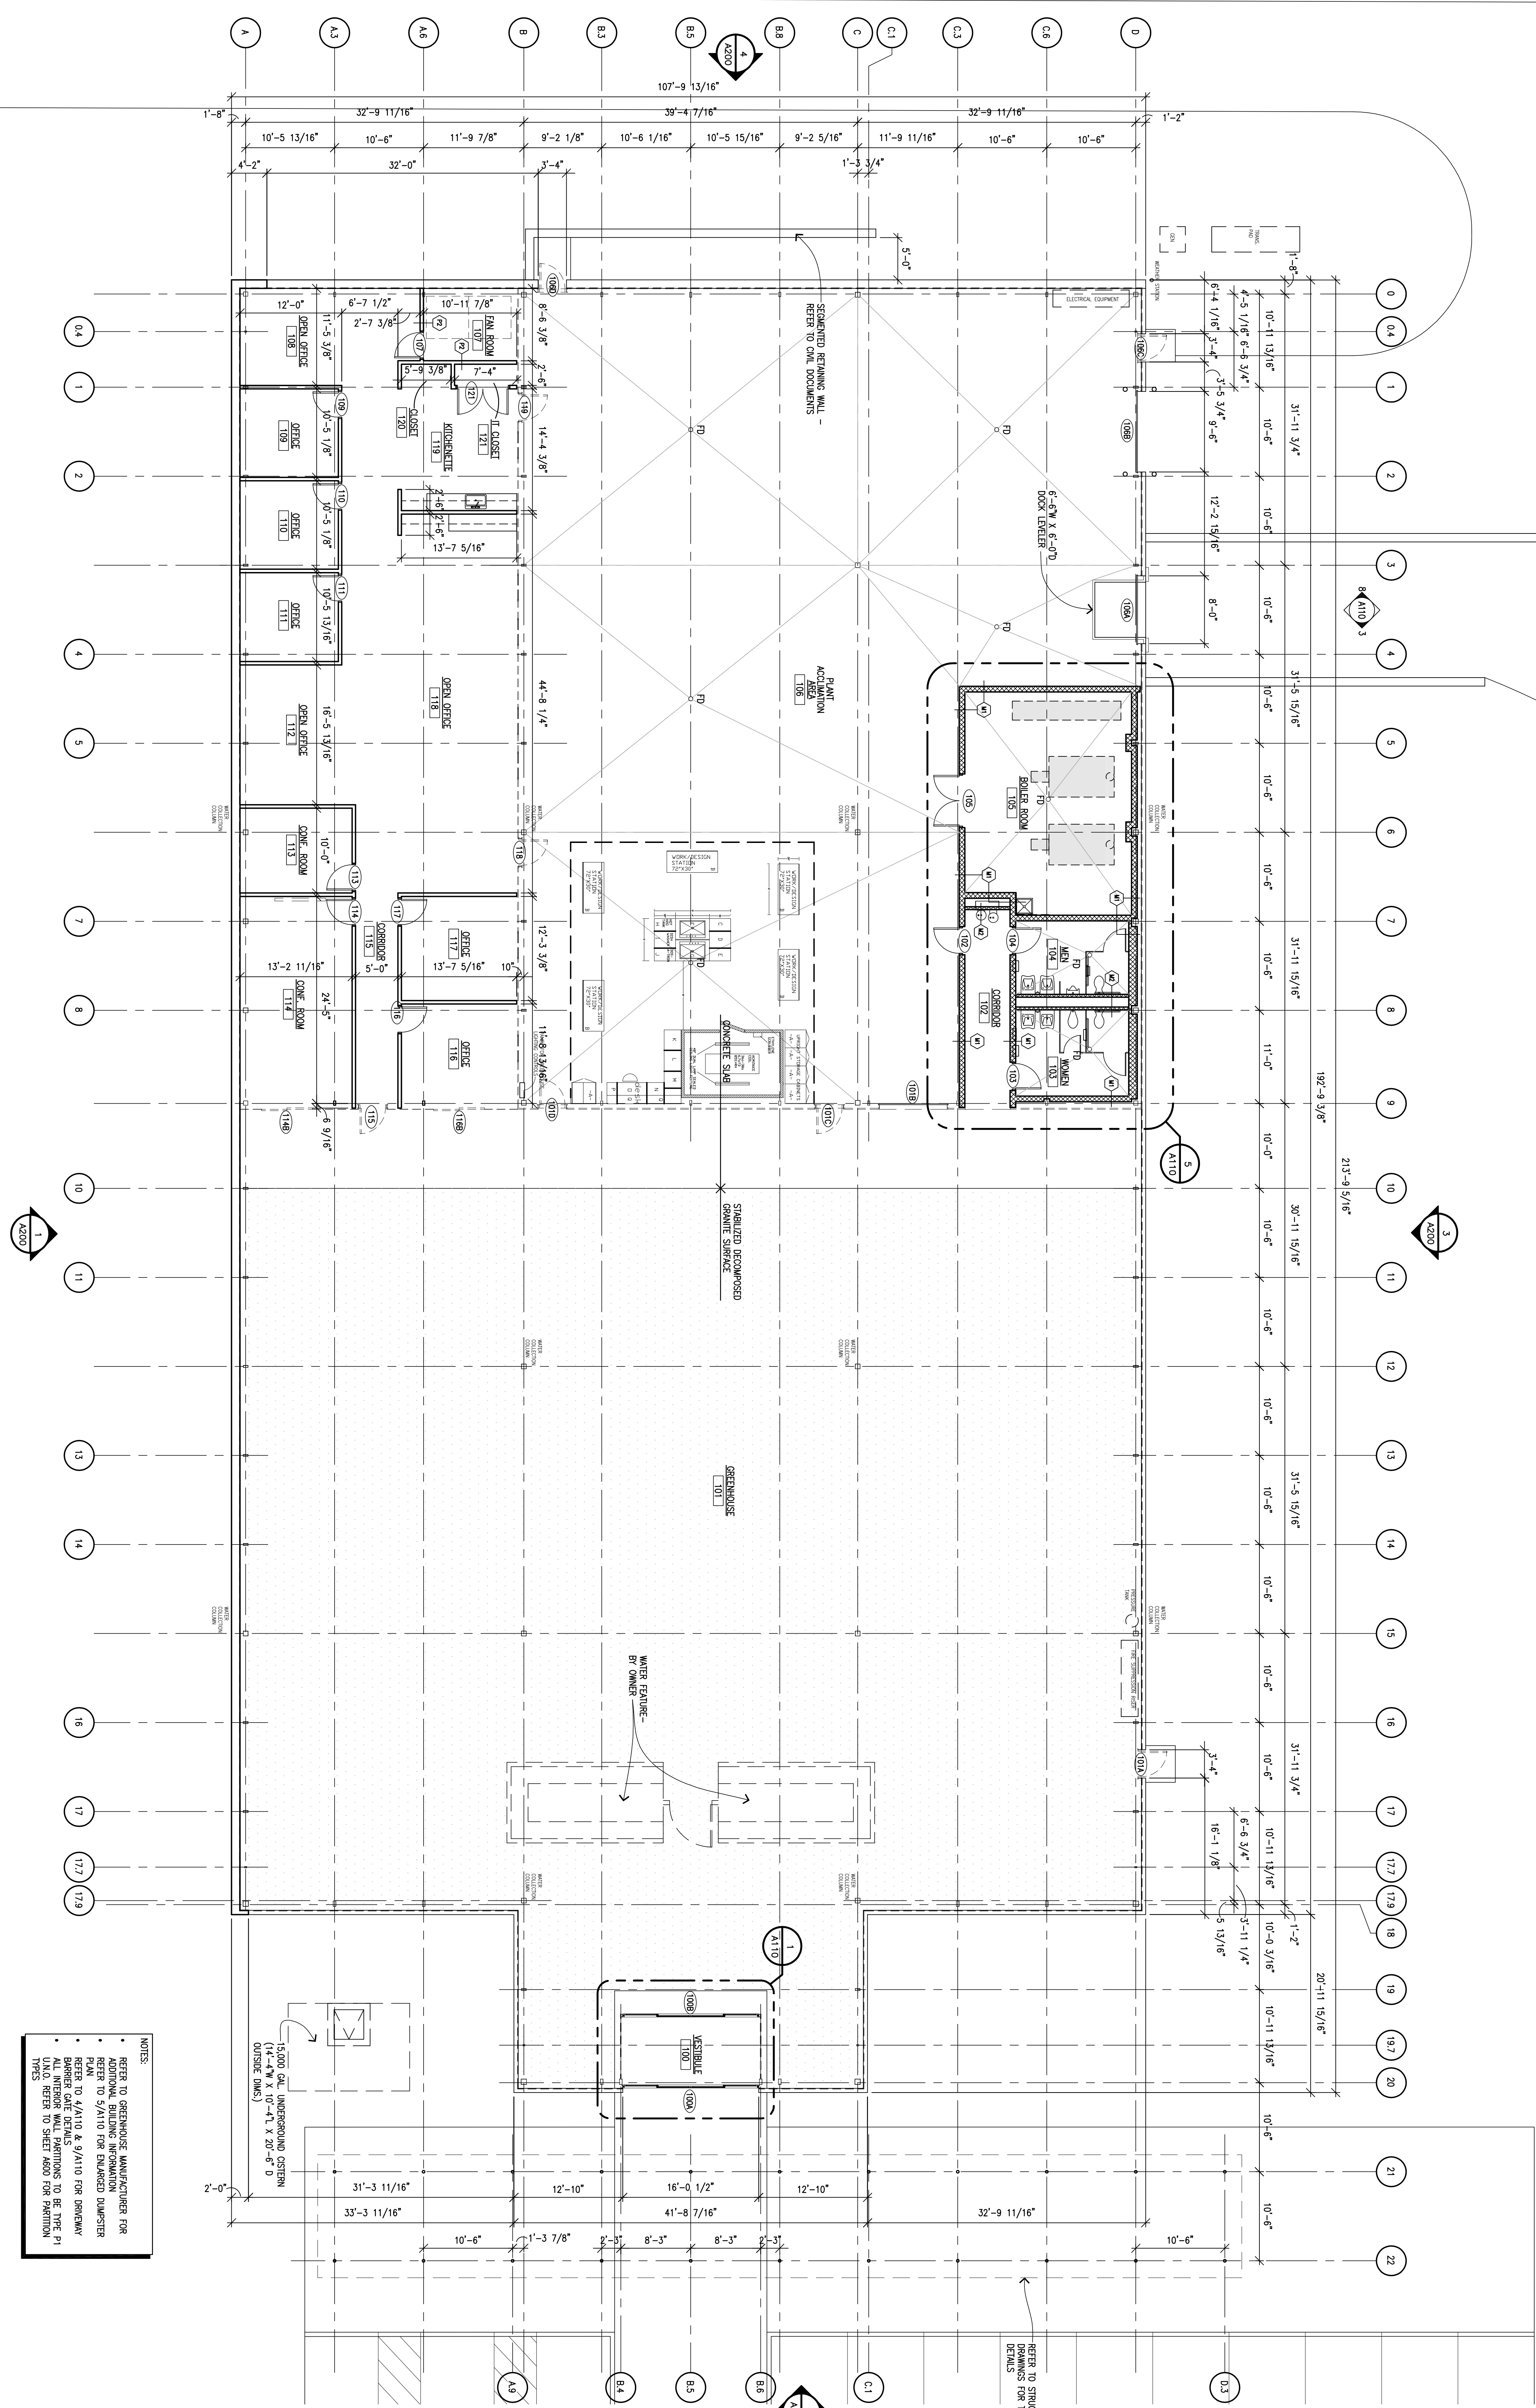

- NOTES:
- REFER TO GREENHOUSE MANUFACTURER FOR ADDITIONAL BUILDING INFORMATION
 - REFER TO 5/A110 FOR ENLARGED LUNESTER BARRIER GATE DETAILS
 - REFER TO 4/A110 & 9/A110 FOR DRIVEWAY UNITS. REFER TO SHEET A400 FOR RAILROAD TYPES
 - 15,000 GALL. UNDERGROUND CISTERN (14'-4" W X 10'-4" X 20'-6" D OUTSIDE DIMS.)

12-xx-08: Construction Documents	
Date	08.09.08
Drawn	Jms, SJS
Checked	SJS
Approved	
Block Number	26083
Job Number	26083
Title	First Floor Plan